


1 Proposed Street Section B
Scale: 1:50

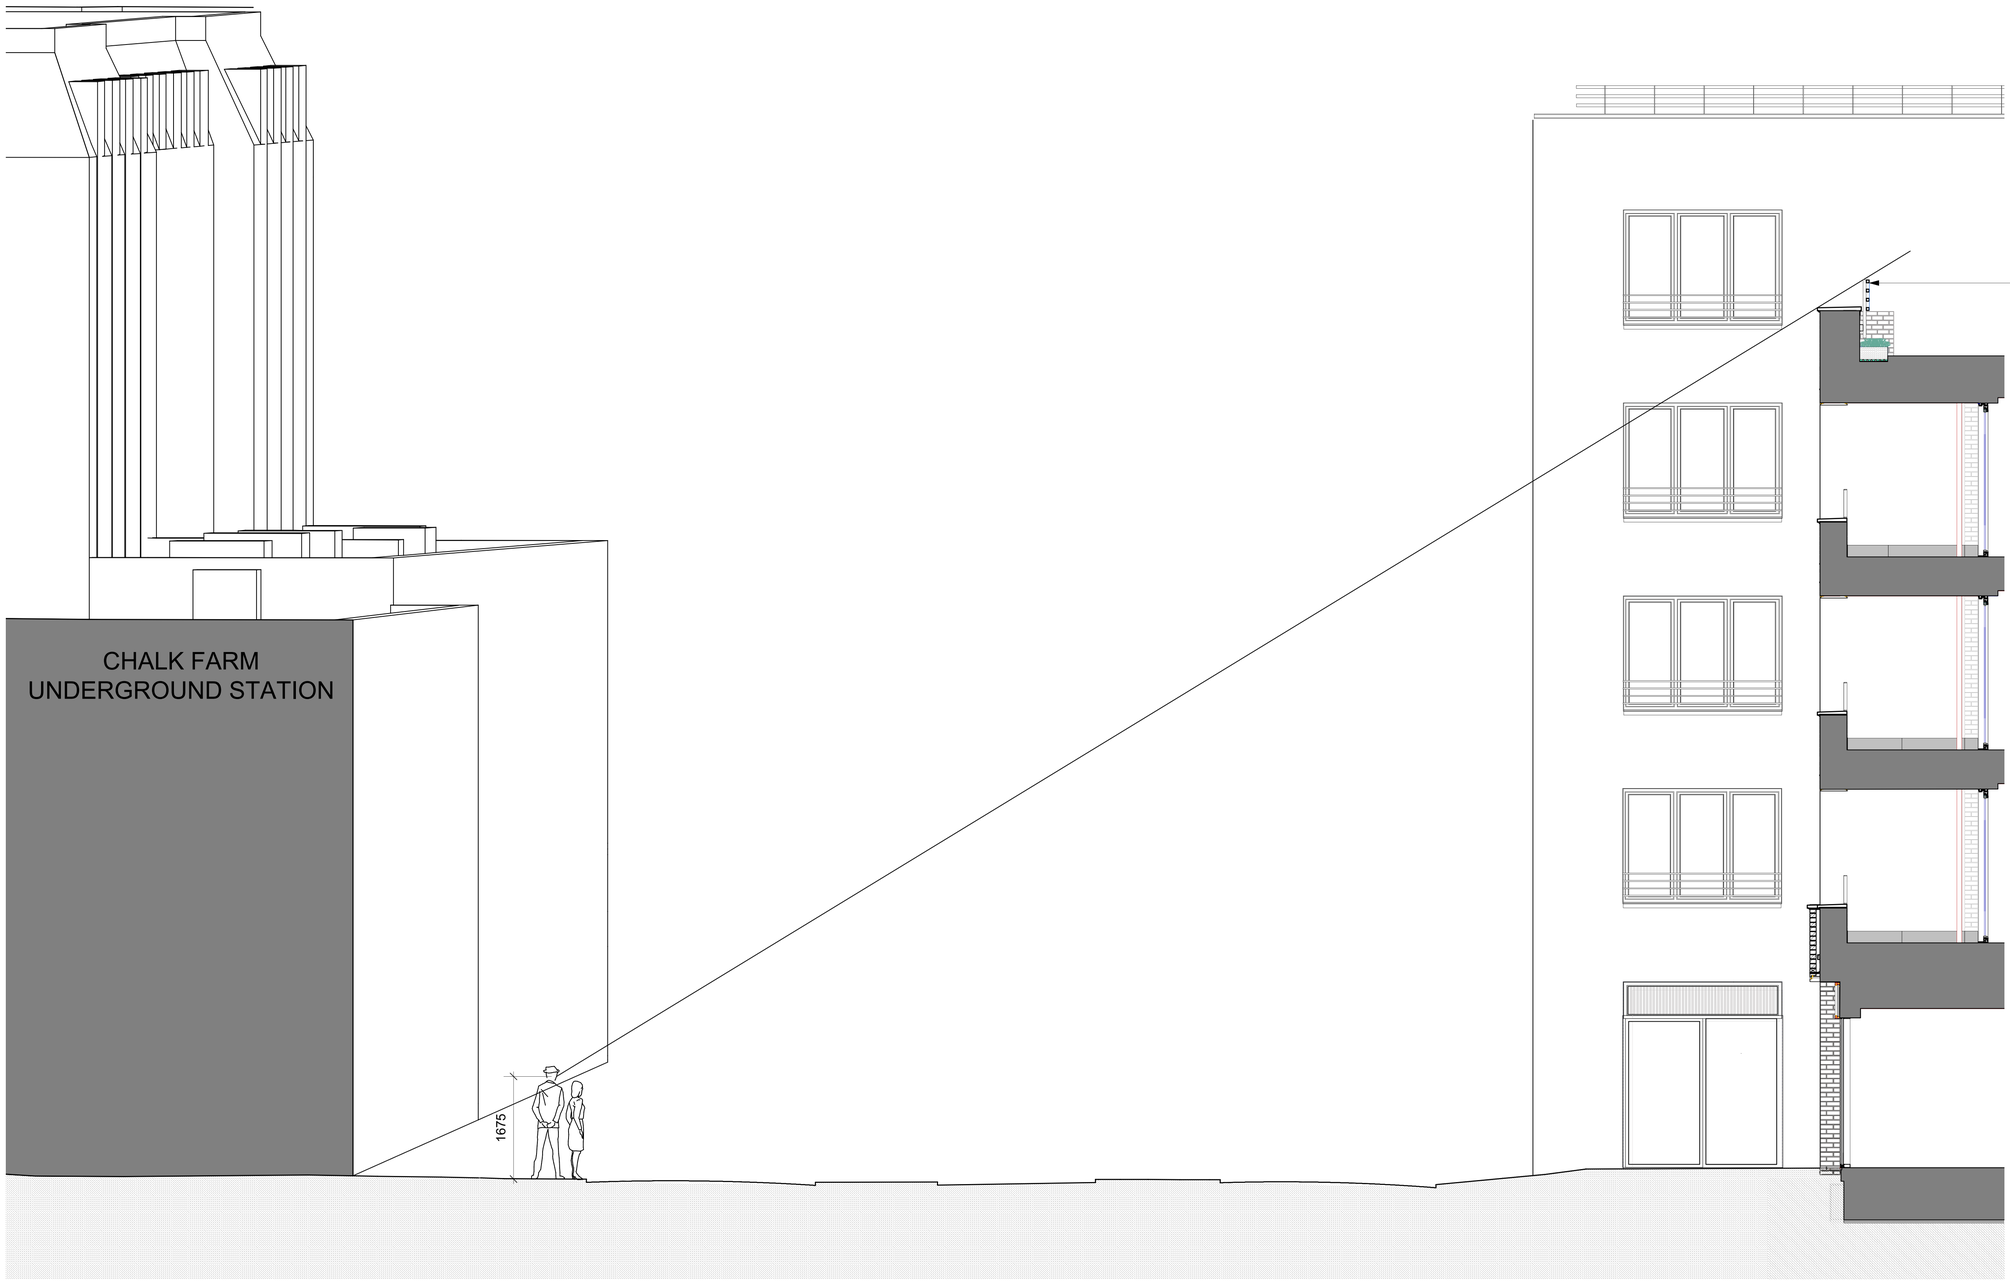


1 Section Key
Scale: 1:500

| Revision | Date | Amendment | Notes |
|---|---|---|---|
| | | | |

NO DIMENSIONS ARE TO BE SCALED FROM THIS DRAWING. THE CONTRACTOR/MANUFACTURER IS RESPONSIBLE FOR CHECKING ALL DIMENSIONS AND QUERYING ANY DISCREPANCIES. THIS DRAWING IS THE PROPERTY OF BURWELL ARCHITECTS LTD. COPYRIGHT IS RESERVED BY THEM AND THE DRAWING IS ISSUED ON CONDITION THAT IT IS NOT COPIED, REPRODUCED, RETAINED OR DISCLOSED TO ANY UNAUTHORISED PERSON, EITHER WHOLLY OR IN PART, WITHOUT WRITTEN CONSENT.

| | |
|---|---|
| Client | Vabel Limited |
| Project | Haverstock Hill |
| Drawing | Proposed Street Section B |
| Scale | 1:50@A1 & 1:100@A3 |
| Drawn | AS |
| Date | November 2020 |
| Project N° | 864 |
| Drawing N° | 864_SK_201111_AS002 |
| Revision | - |

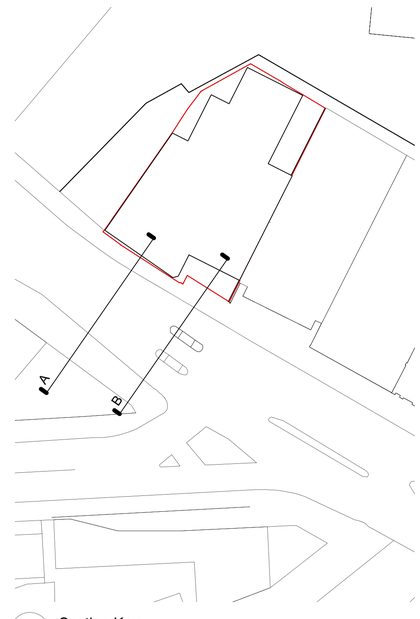Burwell Architects
info@burwellarchitects.com
www.burwellarchitects.com
Unit 0.01
California Building
London SE13 7SF
+44 (0) 2083 056010