Proposed elevation

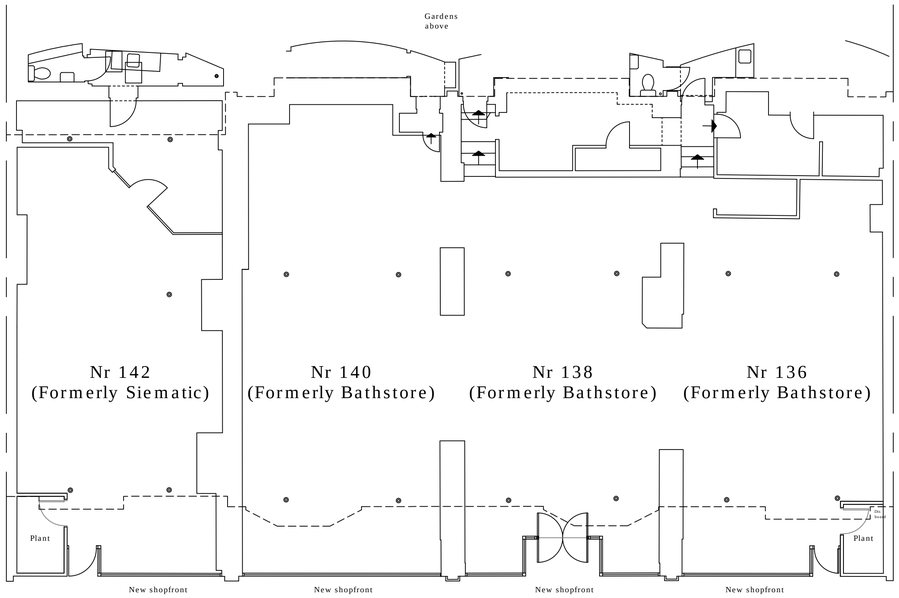

Proposed floor plan

Schedule of materials/finishes:

Shopfront:	Aluminium framed glazed shopfront
Louvres:	Powder coated aluminium
Signage:	Illuminated signage TBA

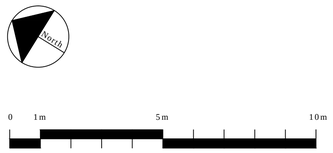

A	06/11/20	RGH	Job title and internal layout amended
-	-	-	-
-	-	-	-
-	-	-	-
-	-	-	-
-	-	-	-
-	-	-	-
-	-	-	-
-	-	-	-
-	-	-	-
-	-	-	-
-	-	-	-

RGH Architects
Friars Gap Hitchin Road
Weston Hitchin Herts SG4 7AX
tel +44 (0) 1462 790808
email info@rgh.uk.com
web www.rgh.uk.com

client: Cherry Hill Ltd

job title: 136-142 Finchley Road proposed new shopfront
-

drawing title: Plan and elevation as proposed
-

job no	20002	drawing no	P-04
date	Jan 2020		A - - - - - - -
scale 1:100	sheet size A1	drawn RGH	checked RGH