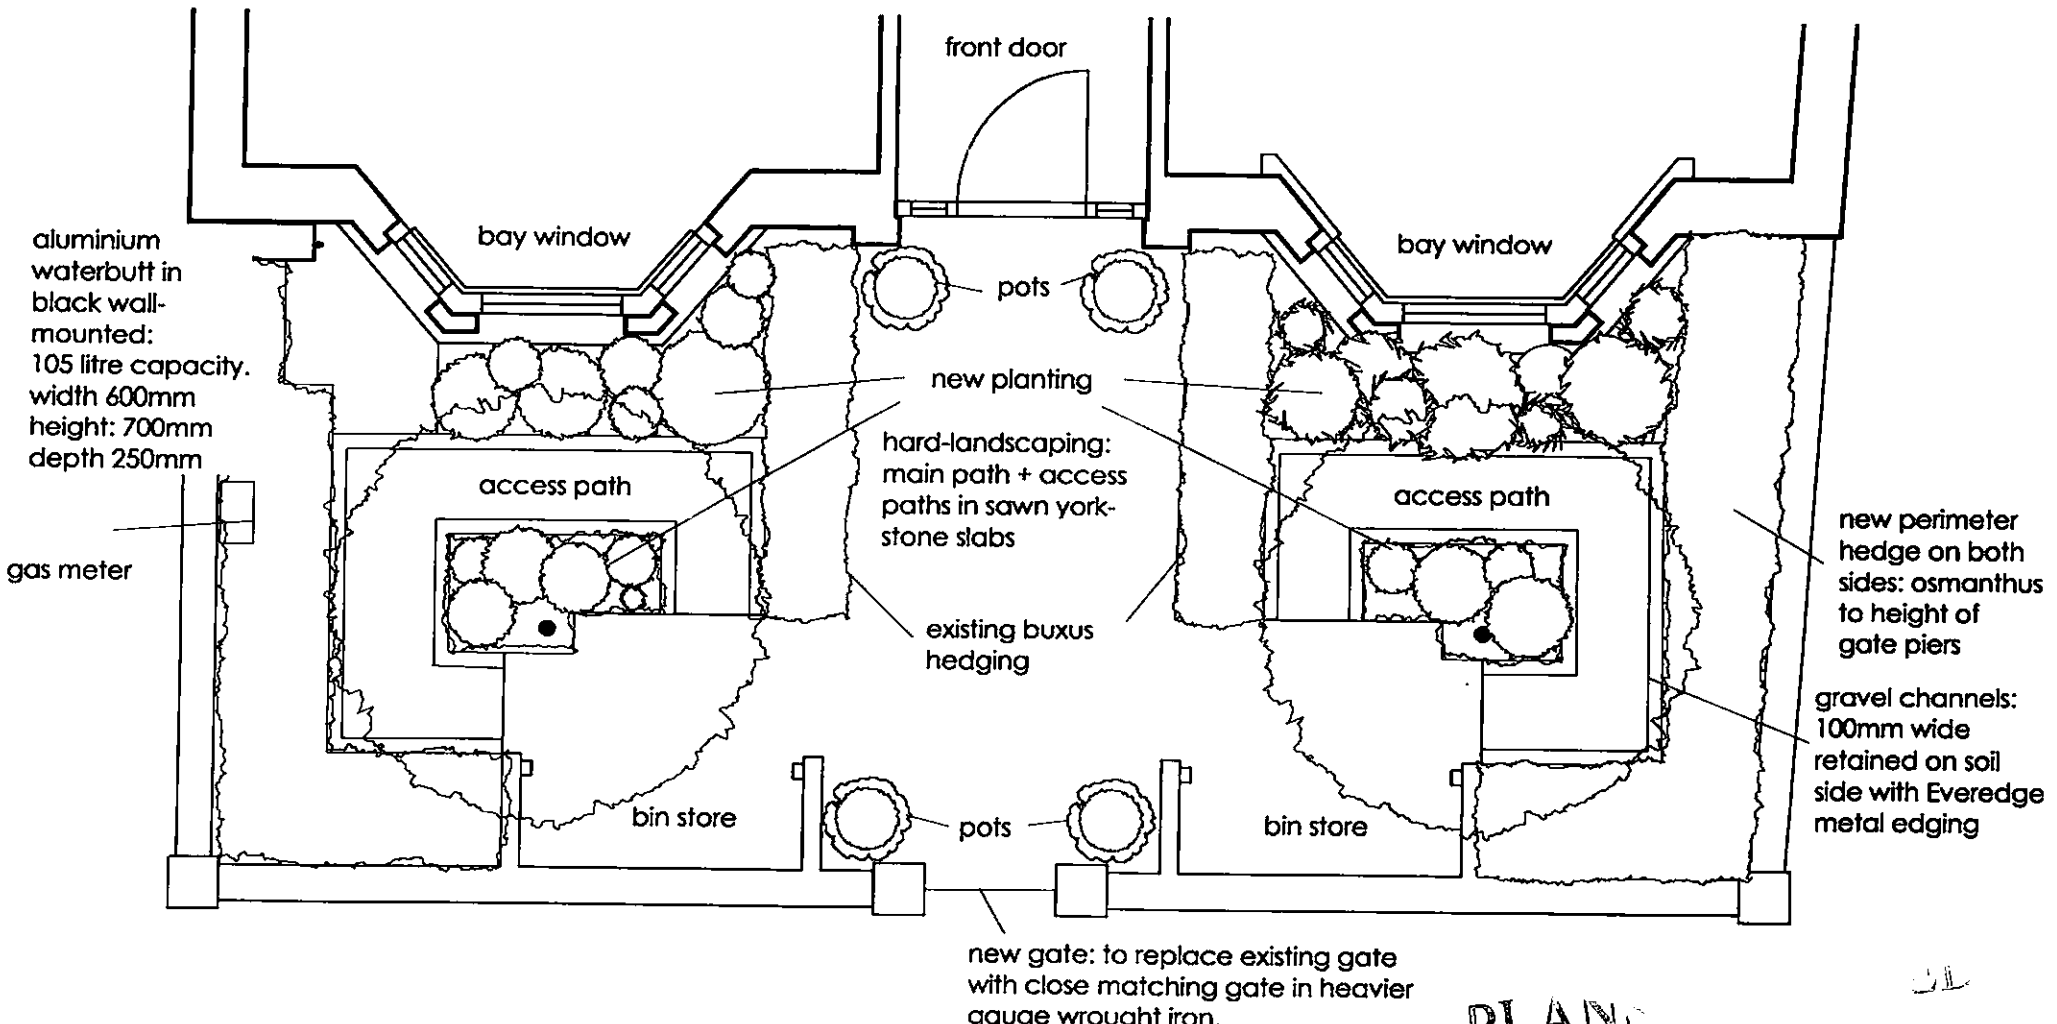

FRONT GARDEN PLAN - PROPOSED

DRG.NO. C/8.10/2

PLANNING APPROVED
PLANS
24 SEP 2012