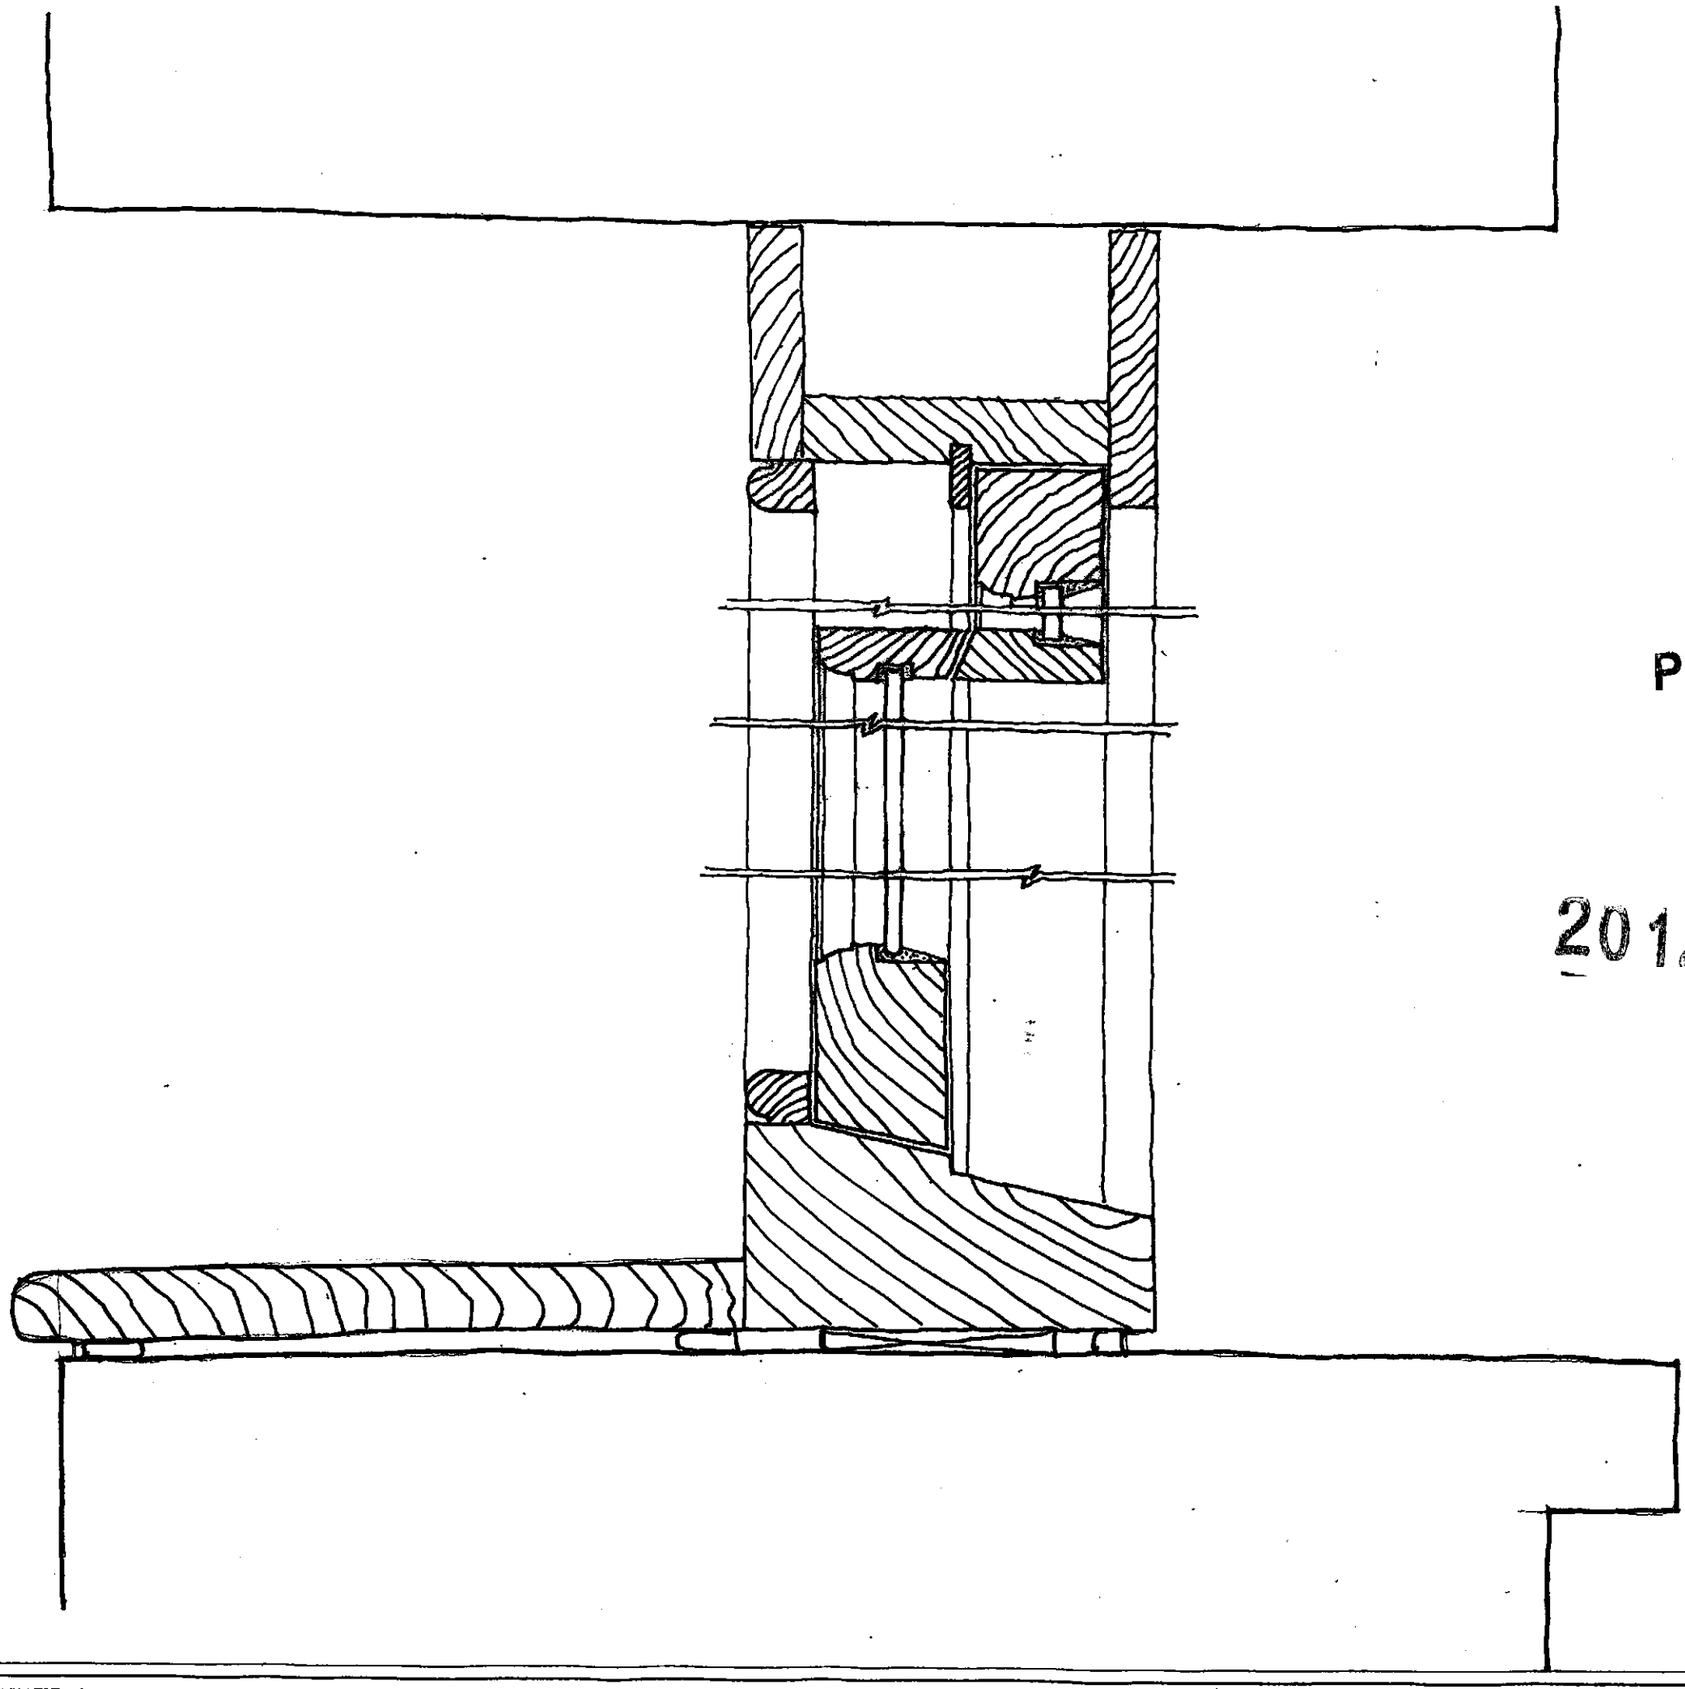

0 50 100

1:2 SCALE

PLANS APPROVED

21 AUG 2012

2012/3339/P

DO NOT SCALE

THE CONTRACTOR IS TO CHECK AND VERIFY ALL BUILDING AND SITE DIMENSIONS, LEVELS AND SEWER INVERT LEVELS AT CONNECTION POINTS BEFORE WORK STARTS

THIS DRAWING IS TO BE READ AND CHECKED IN CONJUNCTION WITH ENGINEERS AND OTHER SPECIALIST DRAWINGS

THE DRAWING AND THE WORKS DEPICTED ARE THE COPYRIGHT OF THIS PRATICE AND MAY NOT BE REPODUCED EXCEPT BY WRITTEN PERMISSION

NOTES

PAINTED TIMBER SASH WINDOW

6 mm K GLASS

REV	DATE	DESCRIPTION

19-20 Great Sutton Street
London EC1V 0DR
T + 44 (0) 20 7250 3225
F + 44 (0) 20 7250 3226

Haworth Tompkins

JOB 70 OAKLEY SQUARE, LONDON NW1 1NJ

DRG BASEMENT WINDOW DETAIL

DRG No D70 - 0010 REV

SCALE 1:2 DATE

DRAWN BY INSPECTED BY

Drawing Status PLANNING