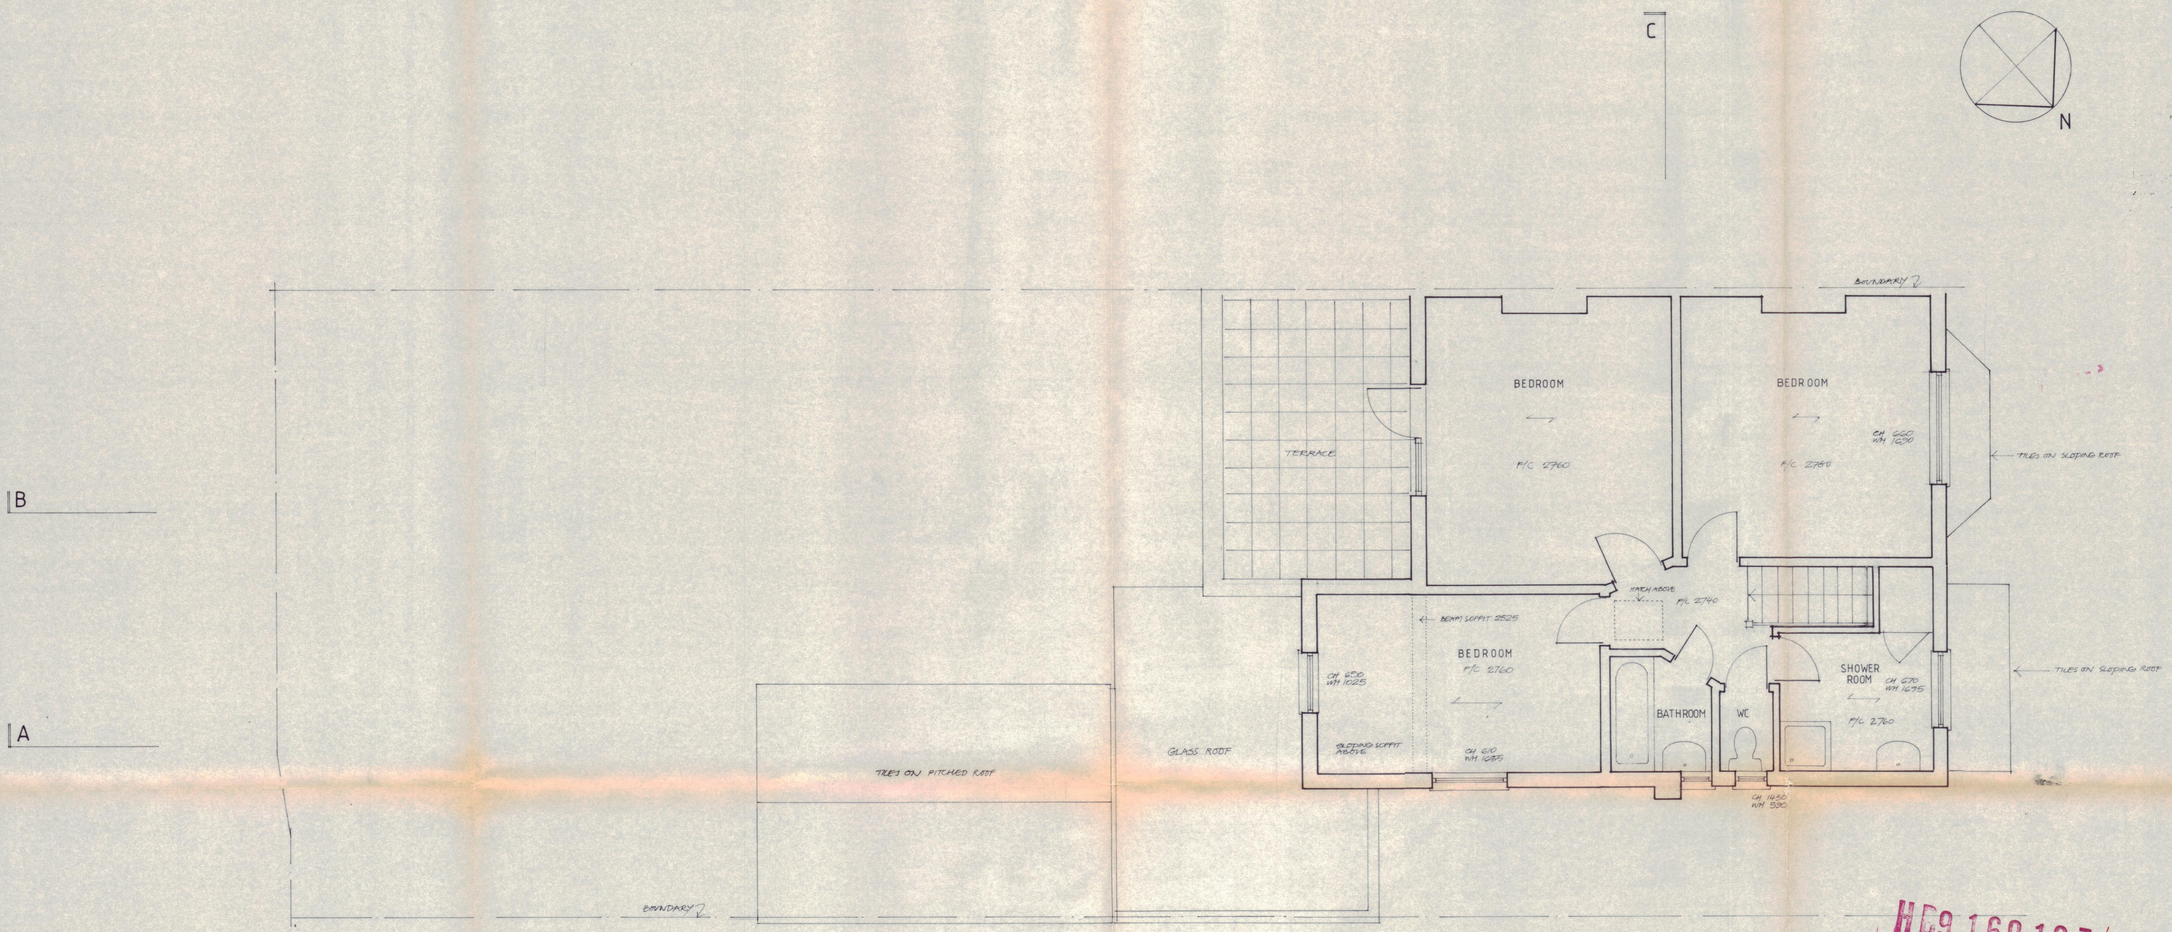

FIRST FLOOR PLAN

HD9 160107/R1

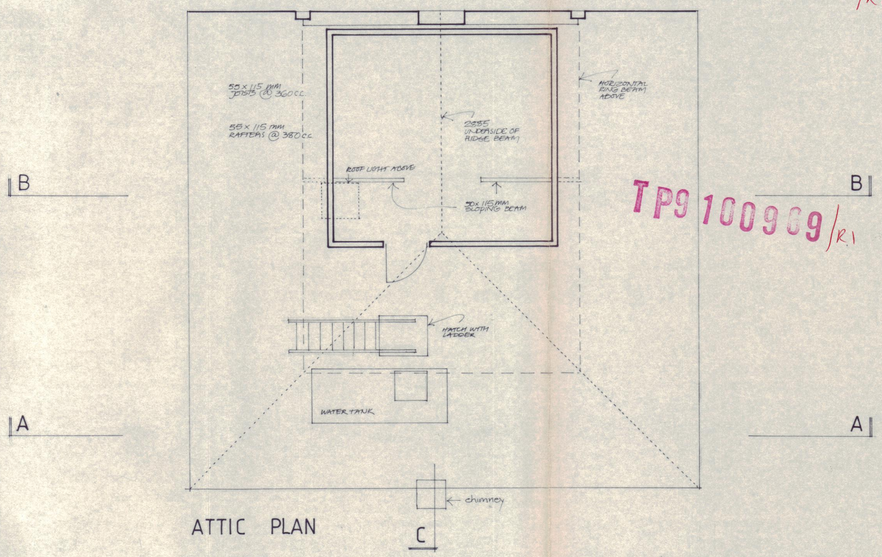

ATTIC PLAN

LONDON BOROUGH OF CAMDEN
TOWN AND COUNTRY PLANNING ACTS
26 NOV 1991
PLANS APPROVED / NOT APPROVED
ON BEHALF OF THE COUNCIL

THIS DRAWING IS NOT TO BE SCALED. ALL DIMENSIONS TO BE VERIFIED

RIGHT GRAPHICS 895342/A

16 PILGRIM'S LANE, NW 3

MR & MRS GUR

SURVEY FIRST FL. & ATTIC PLAN

JACOB BLACKER
ARCHITECT & PLANNER
5 SHEPHERDS WALK
LONDON NW3
TEL 071 - 431 1776
FAX 071 - 435 9739

scale 1:50
date AUG 91

707/02