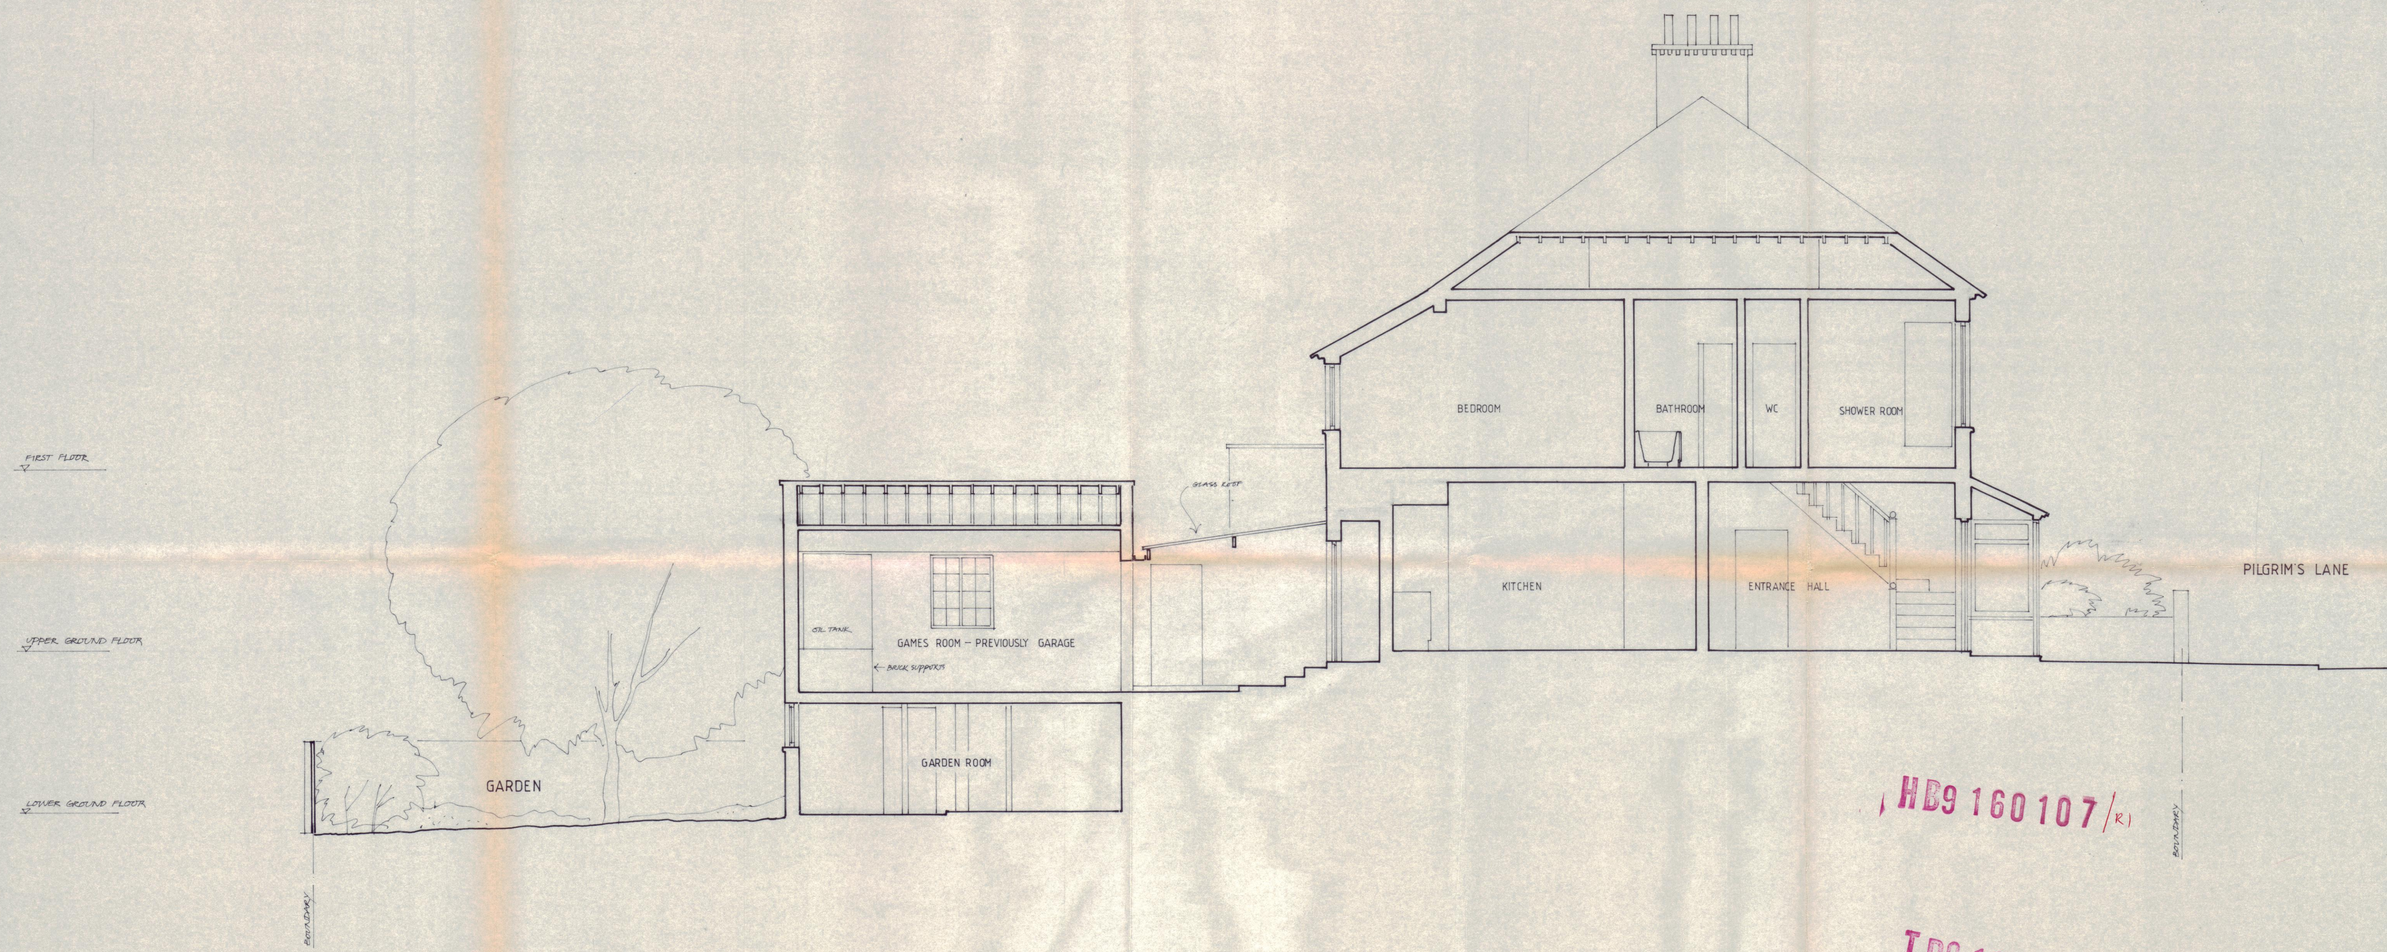


HB9 160107/R1

TP9 100969/R1

LONDON BOROUGH OF CAMDEN
TOWN AND COUNTRY PLANNING ACTS
26 NOV 1991
PLANS APPROVED
PLANS NOT APPROVED
ON BEHALF OF THE COUNCIL

THIS DRAWING IS NOT TO BE SCALED - ALL DIMENSIONS TO BE VERIFIED

RIGHT GRAPHICS 895342/A

16 PILGRIM'S LANE, NW 3

MR & MRS GUR

SURVEY SECTION A-A

JACOB BLACKER
ARCHITECT & PLANNER
5 SHEPHERDS WALK
LONDON NW3
TEL 071 - 431 1776
FAX 071 - 435 9739

scale 1:50
date NOV 91

707/03