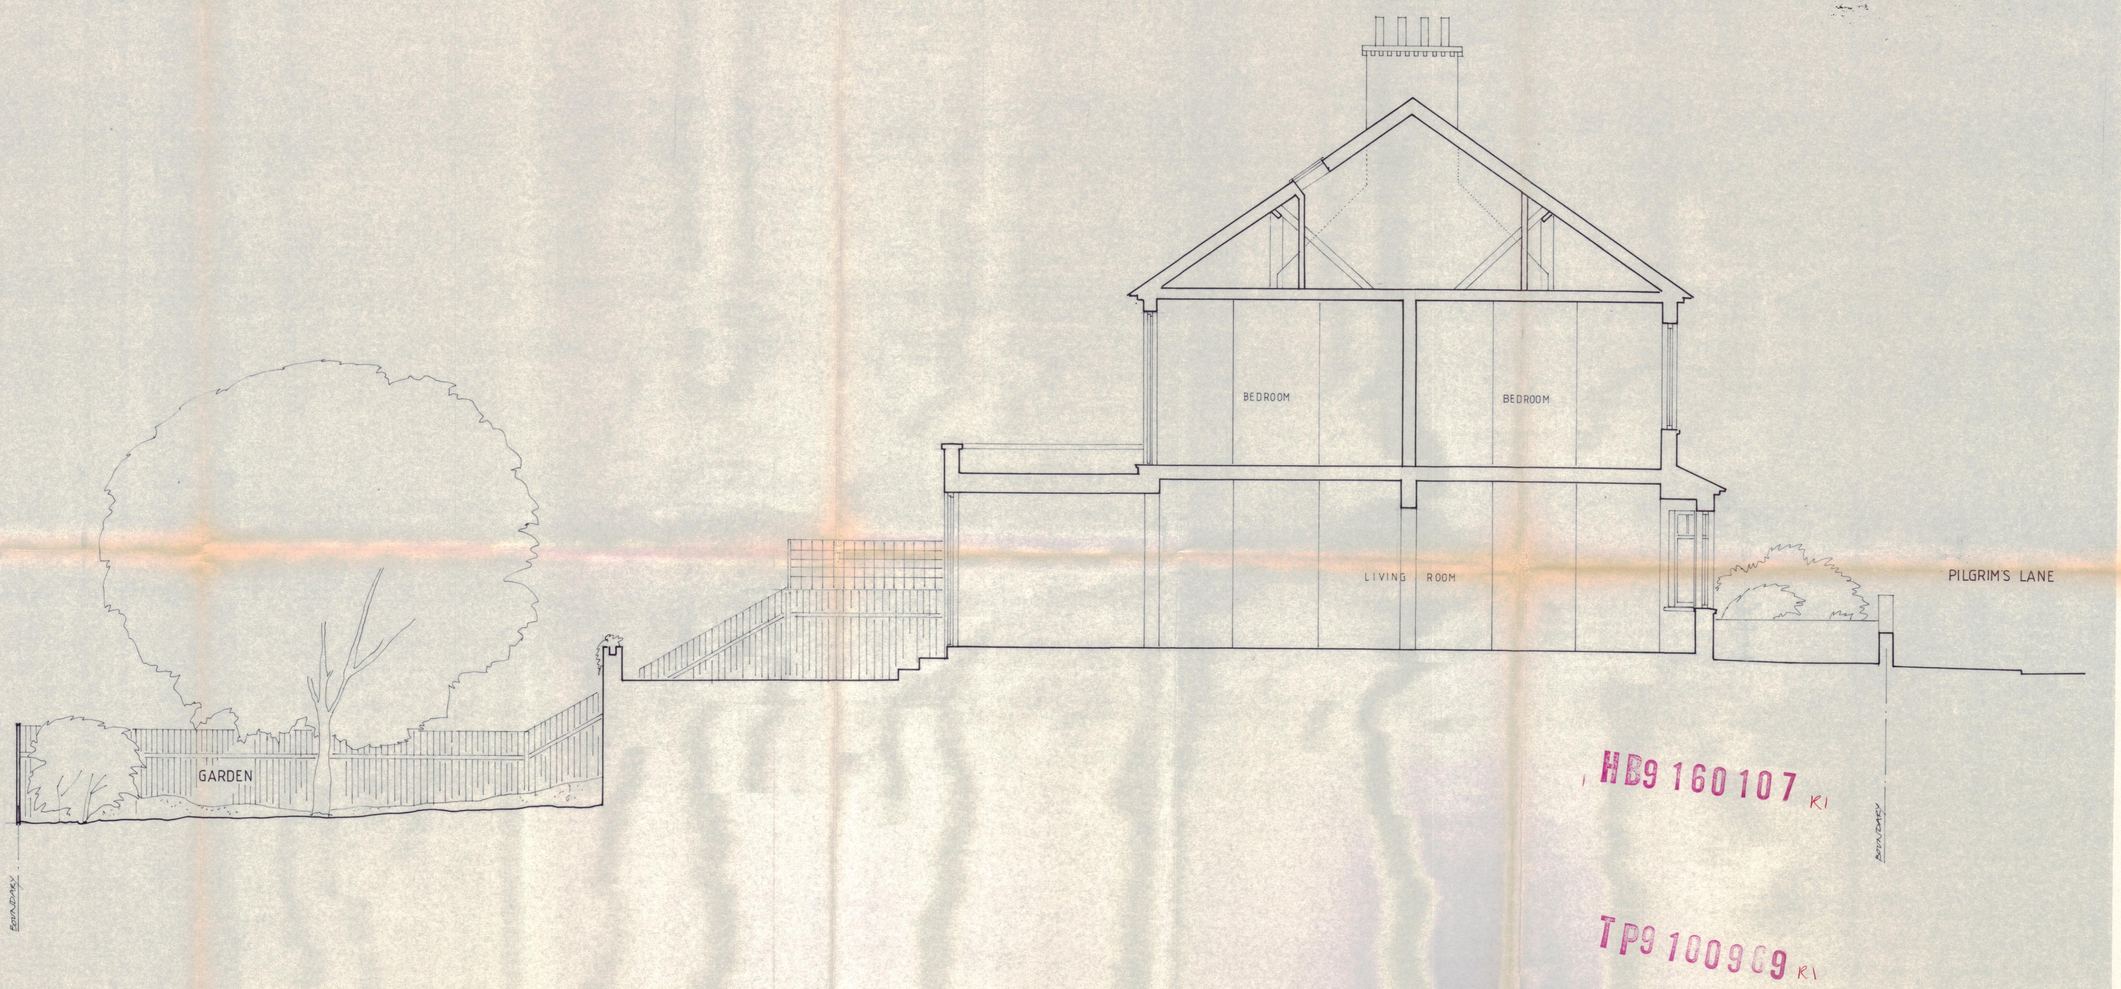

HB9 160107 R1

TP9 100969 R1

LONDON BOROUGH OF CAMDEN
TOWN AND COUNTRY PLANNING ACTS
26 NOV 1991
PLANS APPROVED / NOT APPROVED
ON BEHALF OF THE COUNCIL

RIGHT GRAPHICS 895342/A

THIS DRAWING IS NOT TO BE SCALED. ALL DIMENSIONS TO BE VERIFIED

16 PILGRIM S LANE, NW3

MR & MRS GUR

SURVEY SECTION B-B

JACOB BLACKER
ARCHITECT & PLANNER

5 SHEPHERDS WALK
LONDON NW3

TEL 071 - 431 1776
FAX 071 - 435 9739

scale 1:50
date AUG 91

707 / 04