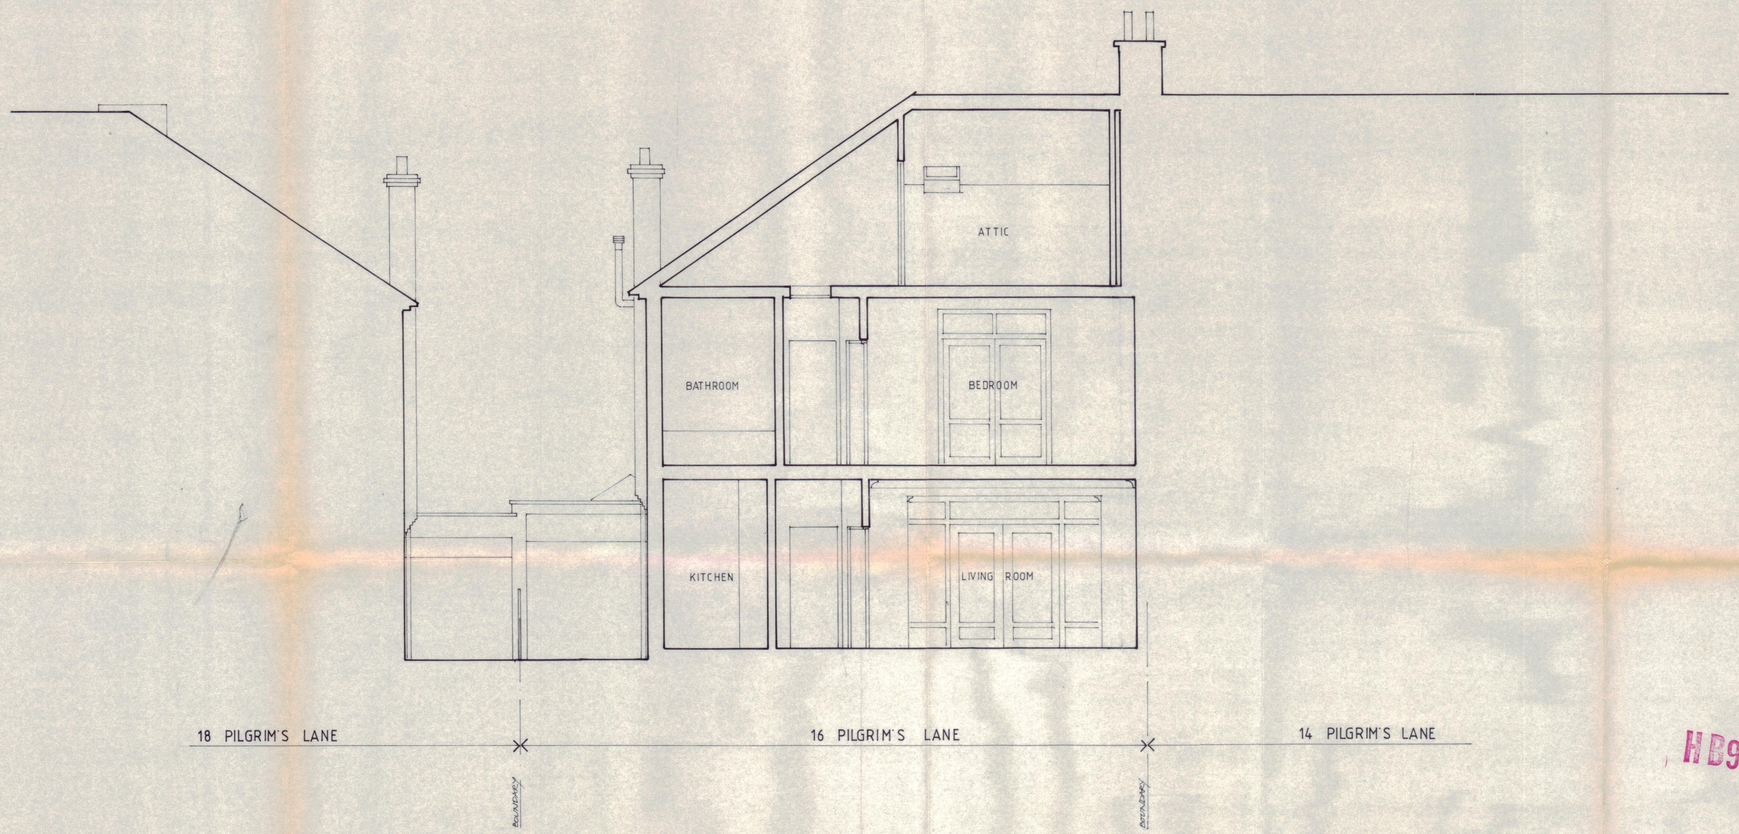


HB9 160107 R1

TP9 100909 R1

LONDON BOROUGH OF CAMDEN
TOWN AND COUNTRY PLANNING ACTS
26 NOV 1991
PLANS APPROVED / NOT APPROVED
ON BEHALF OF THE COUNCIL

THIS DRAWING IS NOT TO BE SCALED - ALL DIMENSIONS TO BE VERIFIED

RIGHT GRAPHICS 895342/A

16 PILGRIM'S LANE . NW3

MR MRS GUR

SURVEY - SECTION C-C

JACOB BLACKER
ARCHITECT & PLANNER

5 SHEPHERDS WALK
LONDON NW3

TEL 071 - 431 1776
FAX 071 - 435 9739

scale 1:50
date Aug '91

707 / 05