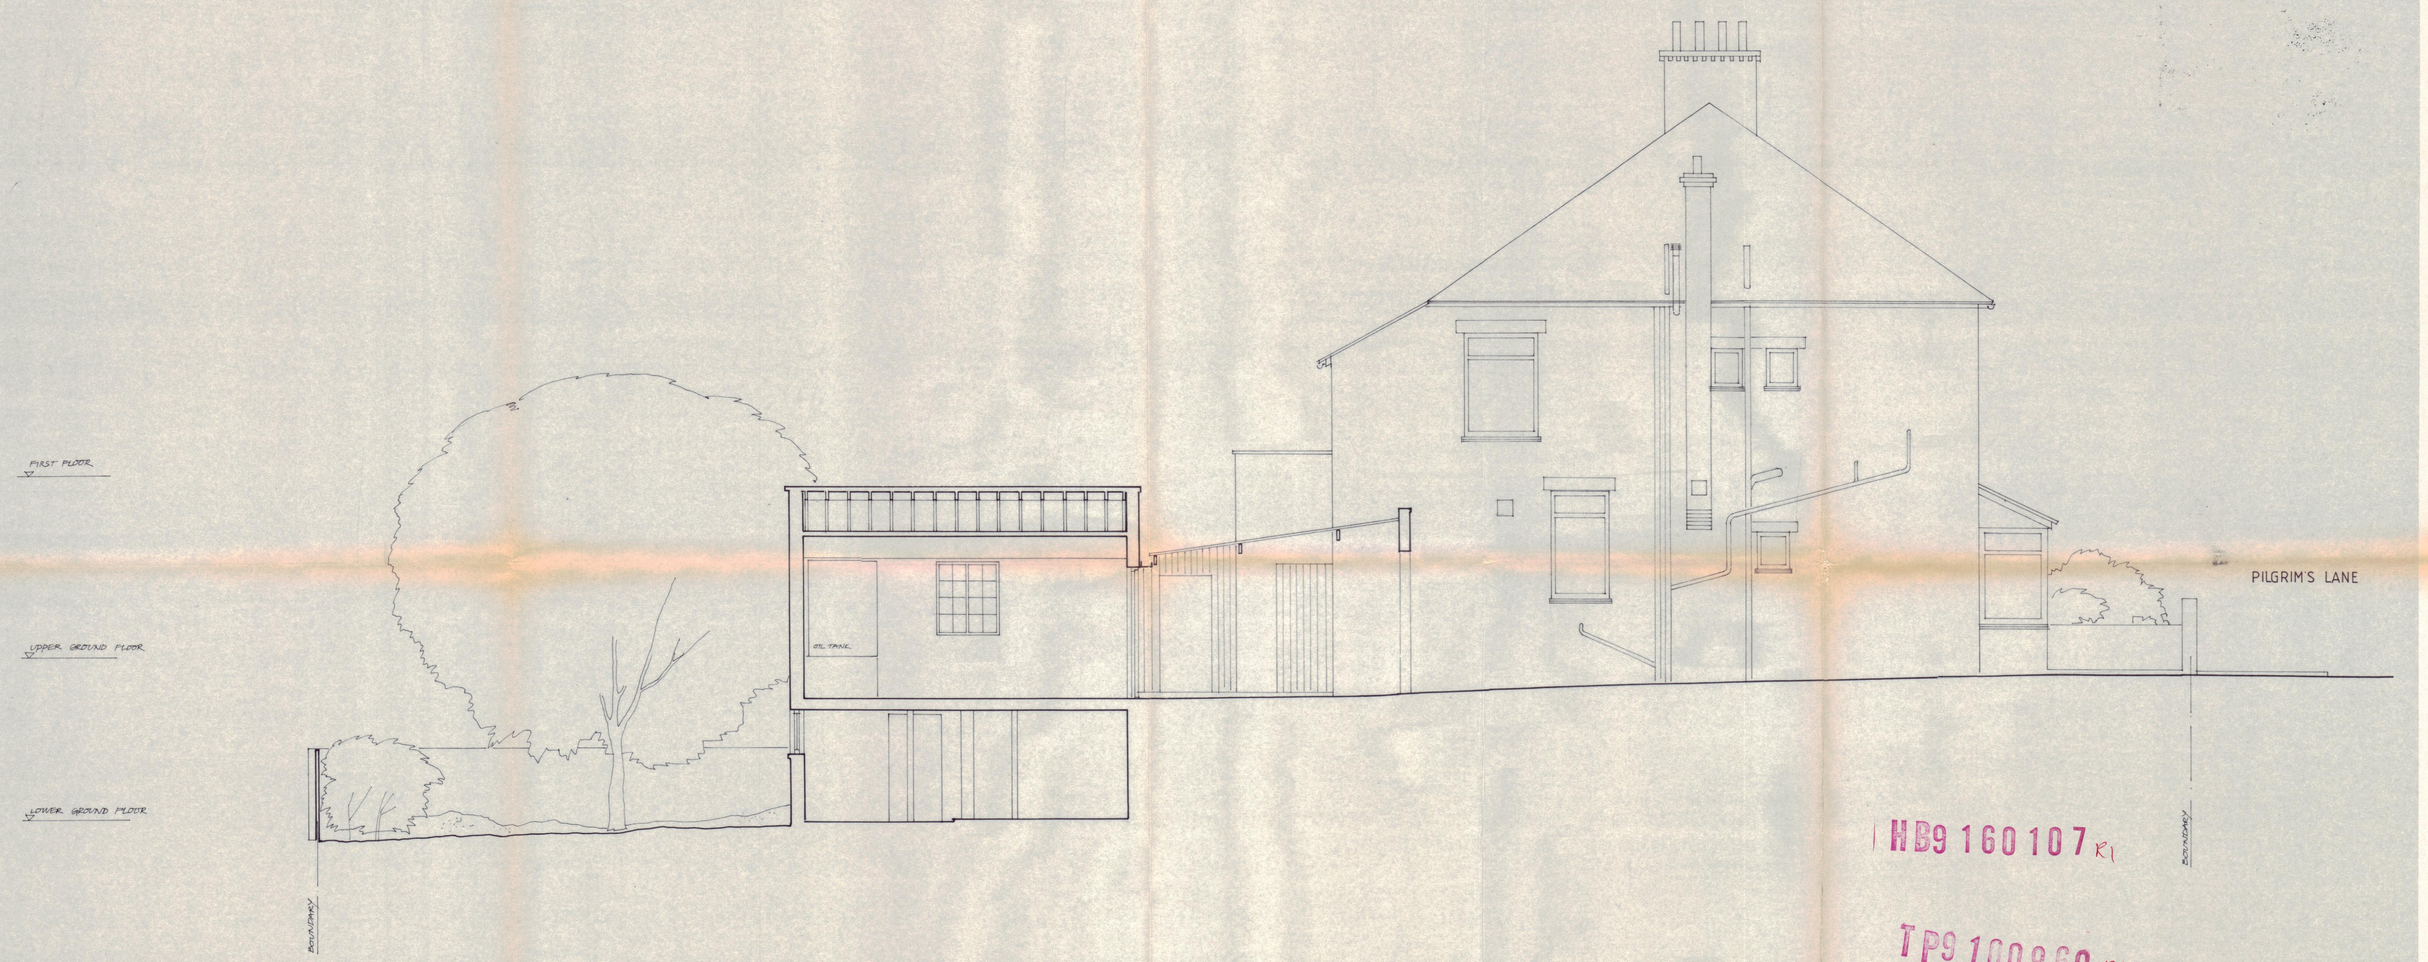

HB9 160107 R1

TP9 100969 R1

LONDON BOROUGH OF CAMDEN
TOWN AND COUNTRY PLANNING ACTS
26 NOV 1991
PLANS APPROVED / NOT APPROVED
ON BEHALF OF THE COUNCIL

THIS DRAWING IS NOT TO BE SCALED: ALL DIMENSIONS TO BE VERIFIED

16 PILGRIM'S LANE, NW 3	JACOB BLACKER ARCHITECT & PLANNER
MR & MRS GUR	5 SHEPHERDS WALK LONDON NW3
SURVEY SIDE ELEVATION	TEL 071 - 431 1776 FAX 071 - 435 9739

scale 1:50
date AUG '91

707 / 07

RIGHT GRAPHICS 895342/A