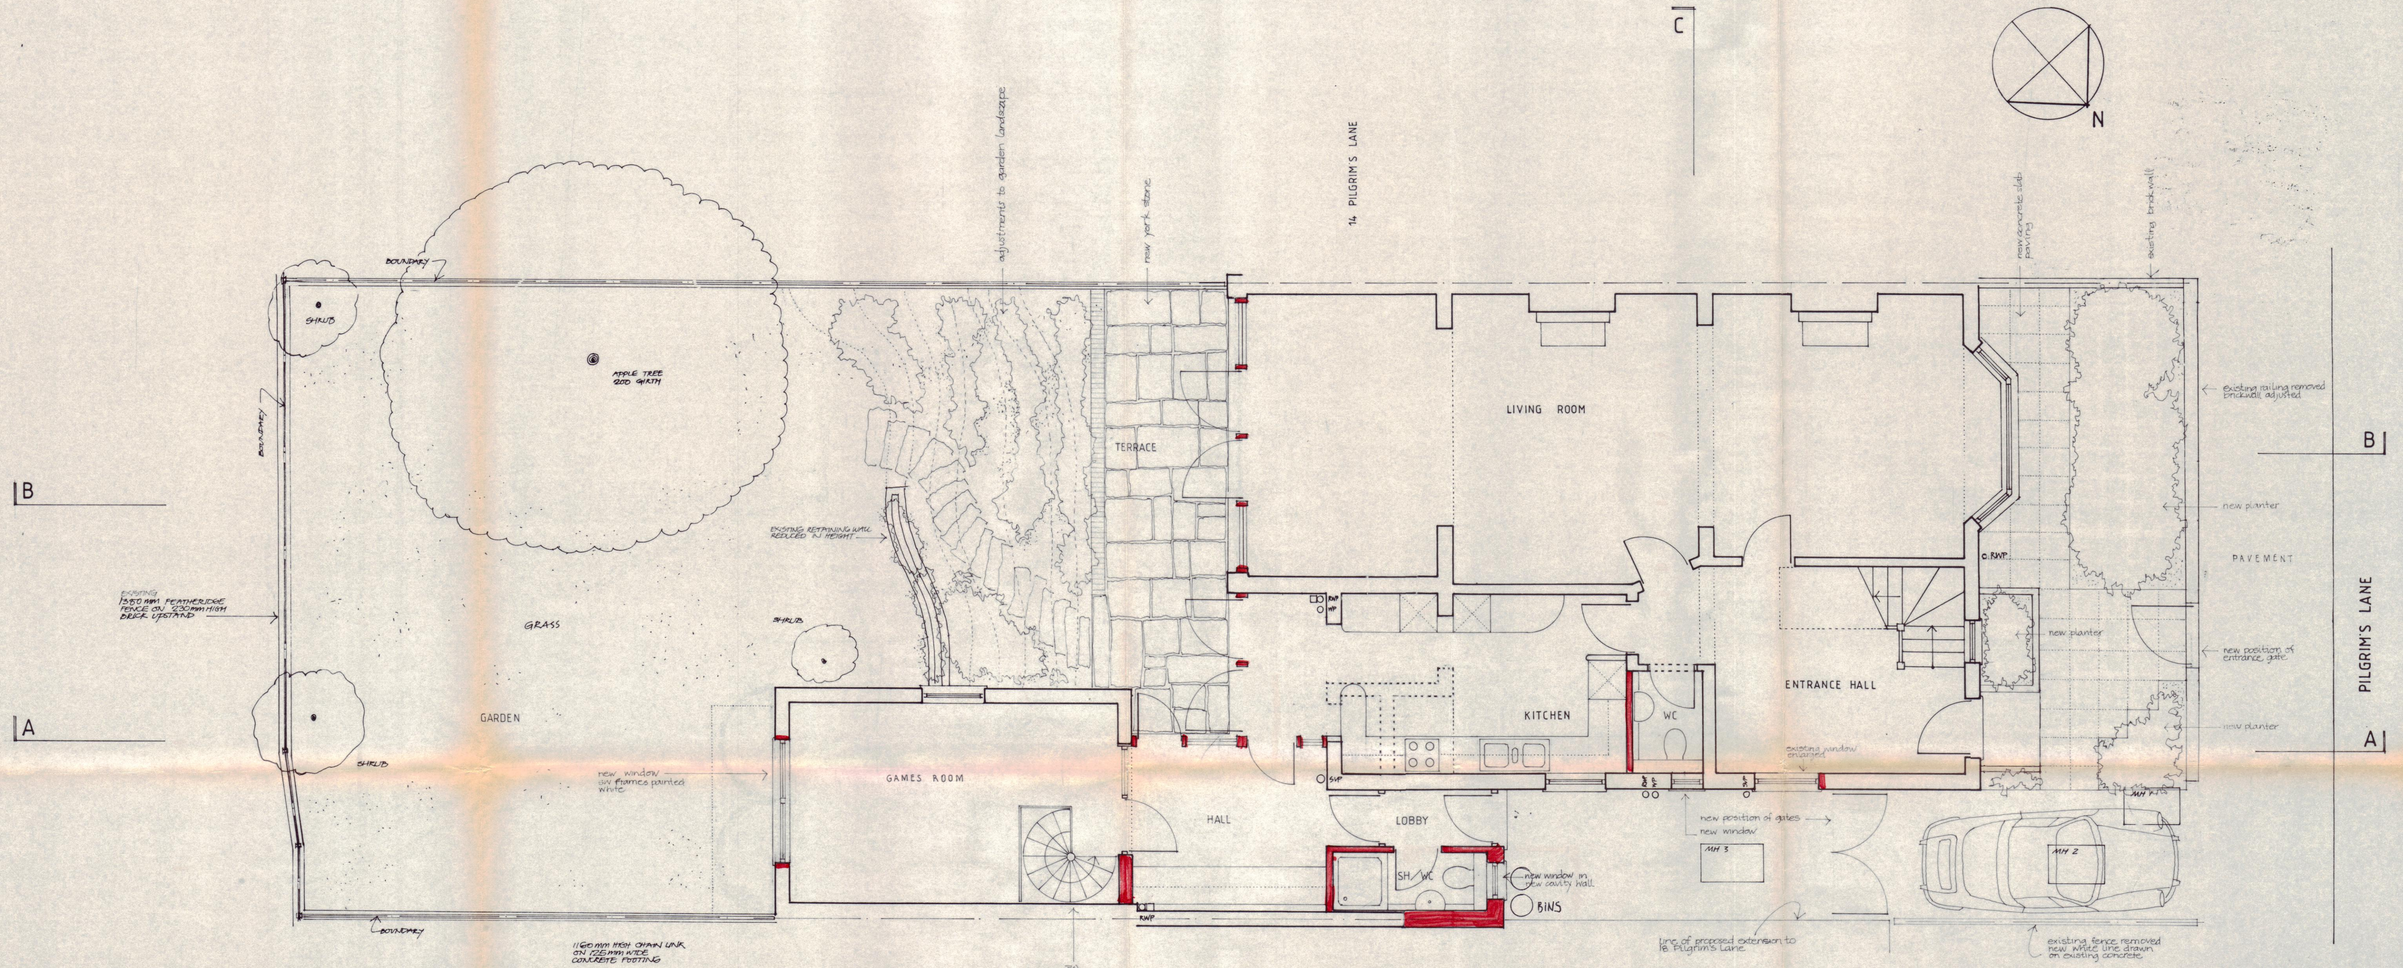

UPPER GROUND FLOOR PLAN

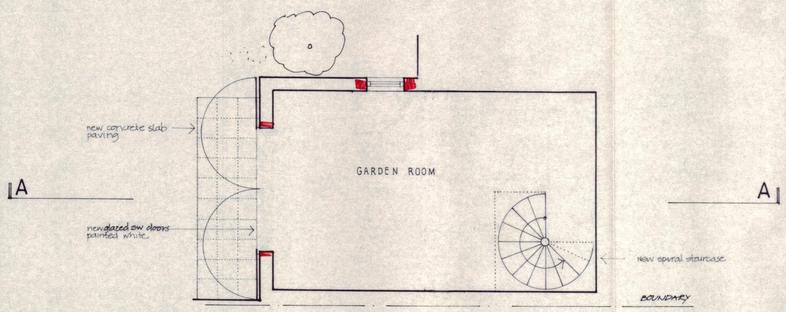

LOWER GROUND FLOOR PLAN

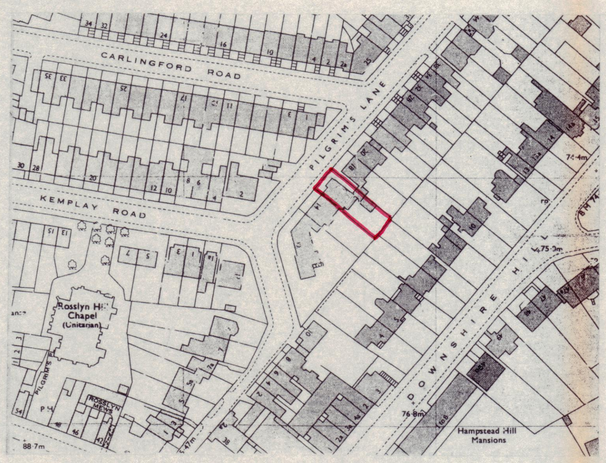

LOCATION PLAN 1 : 1250

HB9 160107 R1

TP9 100969 R1

LONDON BOROUGH OF CAMDEN
TOWN AND COUNTRY PLANNING ACTS
26 NOV 1991
PLANS NOT APPROVED
ON BEHALF OF THE COUNCIL

16 PILGRIM'S LANE, NW 3	JACOB BLACKER ARCHITECT & PLANNER
MR & MRS GUR	5 SHEPHERDS WALK LONDON NW3
PROPOSAL-UPPER & LOWER GR. FL.	TEL 071 - 431 1776 FAX 071 - 435 9739

scale 1:50
date AUG '91

707/ 10

RIGHT GRAPHICS 895342/A