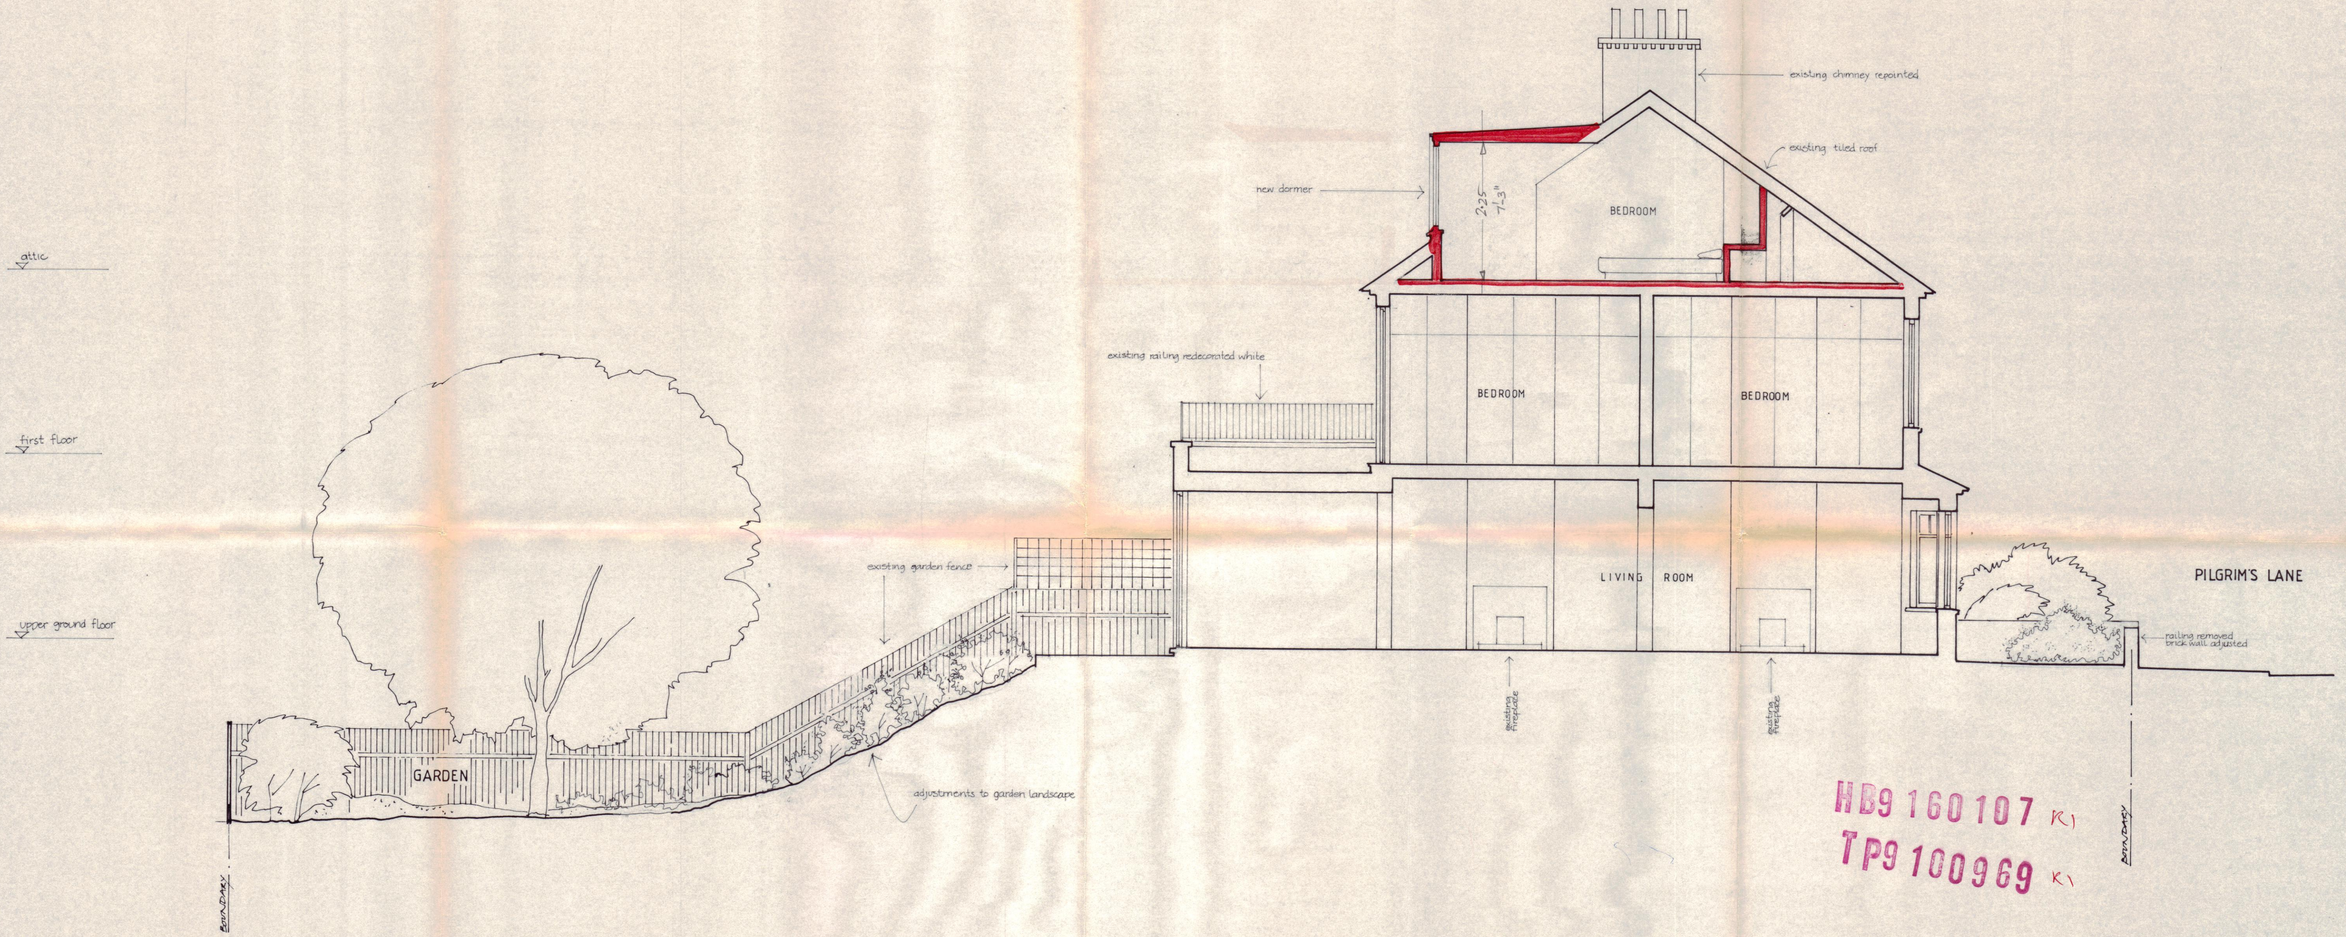

HB9 160107 K1
TP9 100969 K1

LONDON BOROUGH OF CAMDEN
TOWN AND COUNTRY PLANNING ACTS
26 NOV 1991
PLANS APPROVED
ON BEHALF OF THE COUNCIL

RIGHT GRAPHICS 895342/A

16 PILGRIM S LANE, NW 3	JACOB BLACKER ARCHITECT & PLANNER	scale 1:50	
MR & MRS GUR	5 SHEPHERDS WALK LONDON NW3	date AUG 91	707 / 15
PROPOSAL - SECTION B-B	TEL 071 - 431 1776 FAX 071 - 435 9739		