LEGEND

- TENANT DOME CCTV CAMERA
- DOUBLE 13A IP RATED SOCKET
- HEAT — RADIANT HEATER
- DISTRIBUTION BOARD
- CAT 5e DATA OUTLET
- FIRE ALARM SOUNDER
- SMOKE DETECTOR
- GAS CHECK METER
- ELEC CHECK METER
- HORIZONTAL CONDUIT RUN

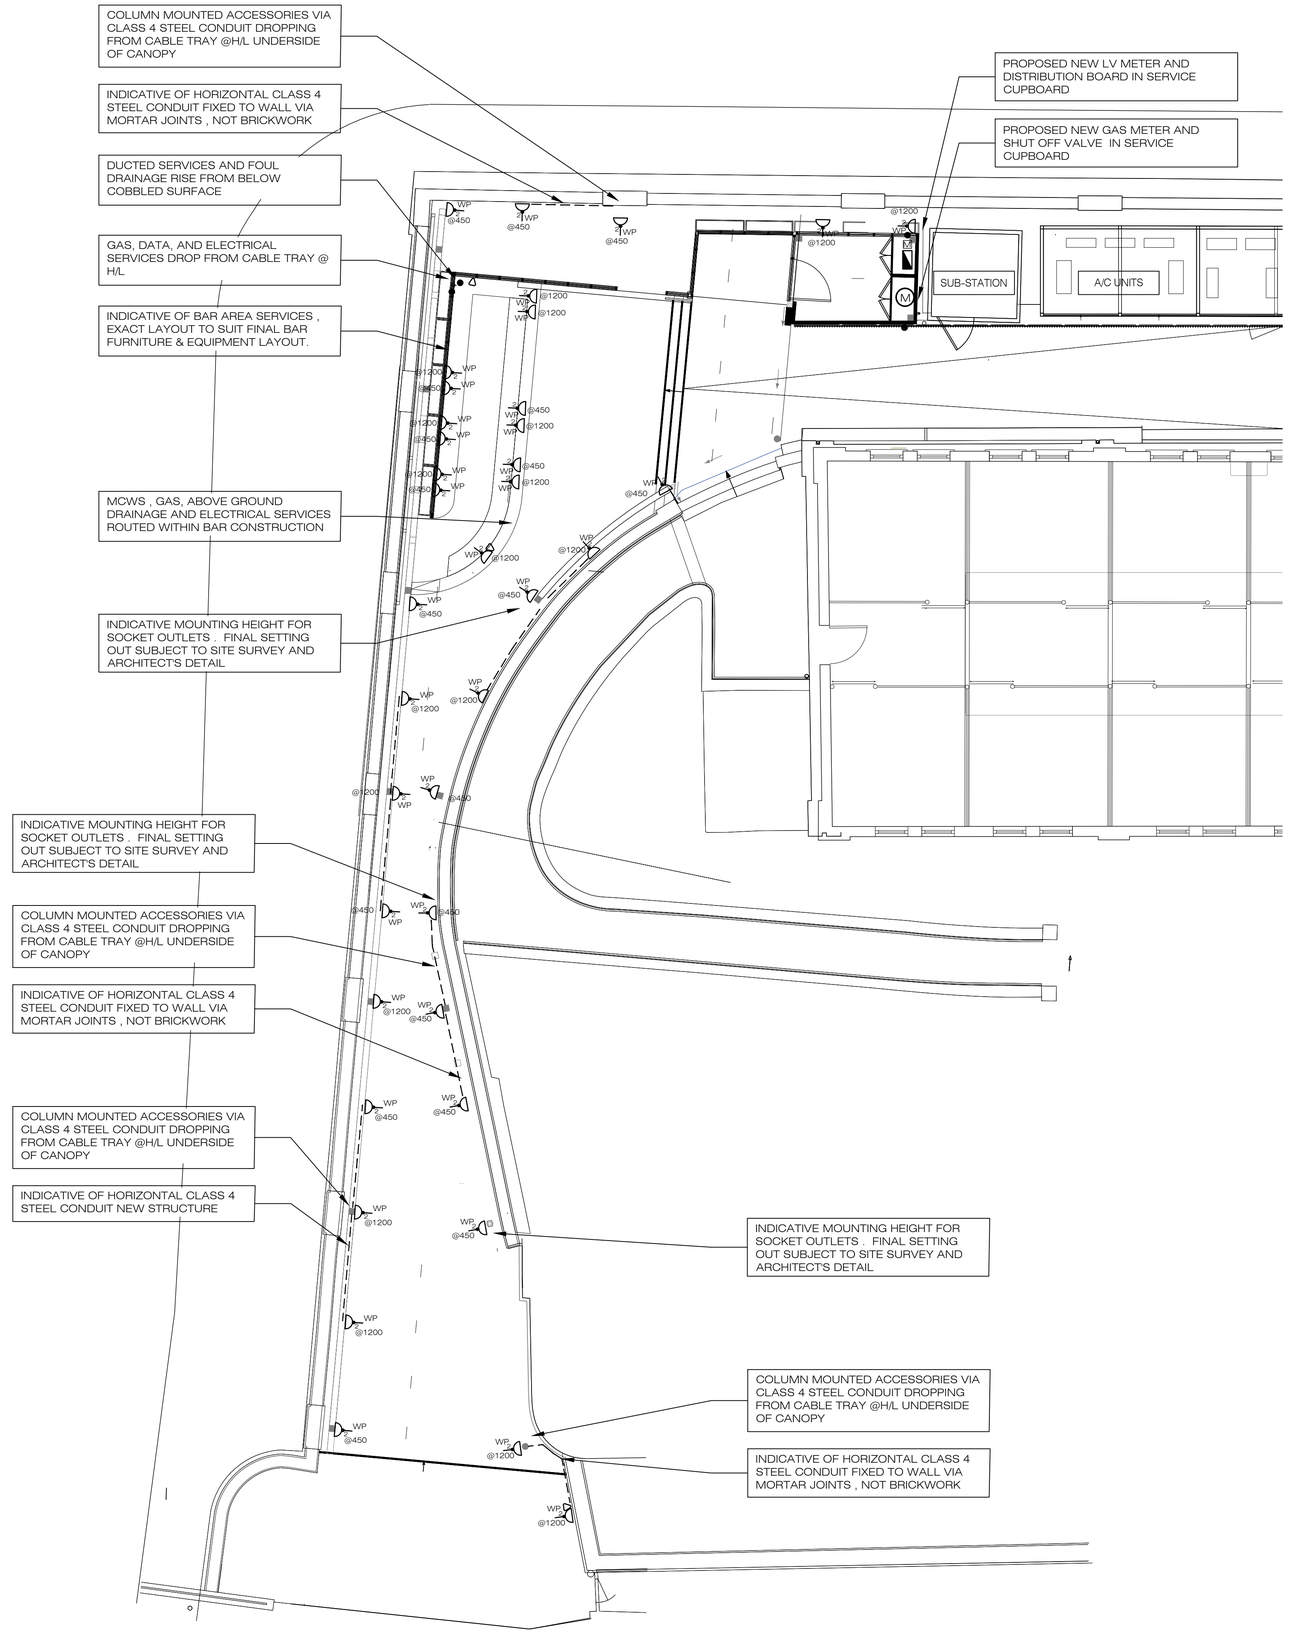

PLANNING ISSUE

Project No:	Drawing No:	Revision no:
D6010	ME.03	B

Title:
Old Horse Hospital
Fest Terrace
Proposed Low Level Services

NOTES:

1. DIMENSIONS
Figured dimensions are to be taken in preference to scaled dimensions. All dimensions are to be verified on site prior to work commencing.

2. DISCREPANCIES
Any discrepancy is to be referred to the consultant before proceeding.

3. COPYRIGHT © 2016
Copyright in this drawing is the property of Michael Jones & Associates LLP and must not be reproduced nor amended nor used for the execution of any woks whether in connection with the proposed works for which it is prepared or otherwise without the express consent of Michael Jones & Associates LLP. All rights reserved.

4. RELATED DOCUMENTS
This drawing shall be read in conjunction with the relevant written Specification of Works, accompanying Drawings, Room Data Sheets, Equipment Schedules and all other relevant documents connected to those works shown on this drawing.

KEY PLAN.

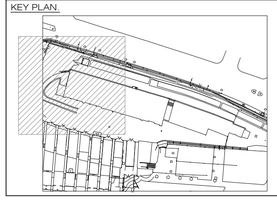

No:	Date:	Amendment:
B	9th Dec 2020	PLANNING ISSUE
A	8th Dec 2020	PLANNING ISSUE
-	20th Nov 2020	PLANNING ISSUE

Revision:

Michael Jones & Associates LLP
ENGINEERING CONSULTANTS
Crossway House
8 London Road, Reigate, Surrey, RH2 9HY.
Tel: +44(0)1737 245610 Fax: +44(0)1737 241142
e.mail: info@mjassociates.co.uk

Scale:	Date:	Drawn:	Chkd:
1:100@A1	Oct 2020	DP	MJA

Client:
Labtech

Project:
Stables Market
Camden

Title:
Old Horse Hospital
Fest Terrace
Proposed Low Level Services

Project No:	Drawing No:	Revision No:
D6010	ME.03	B