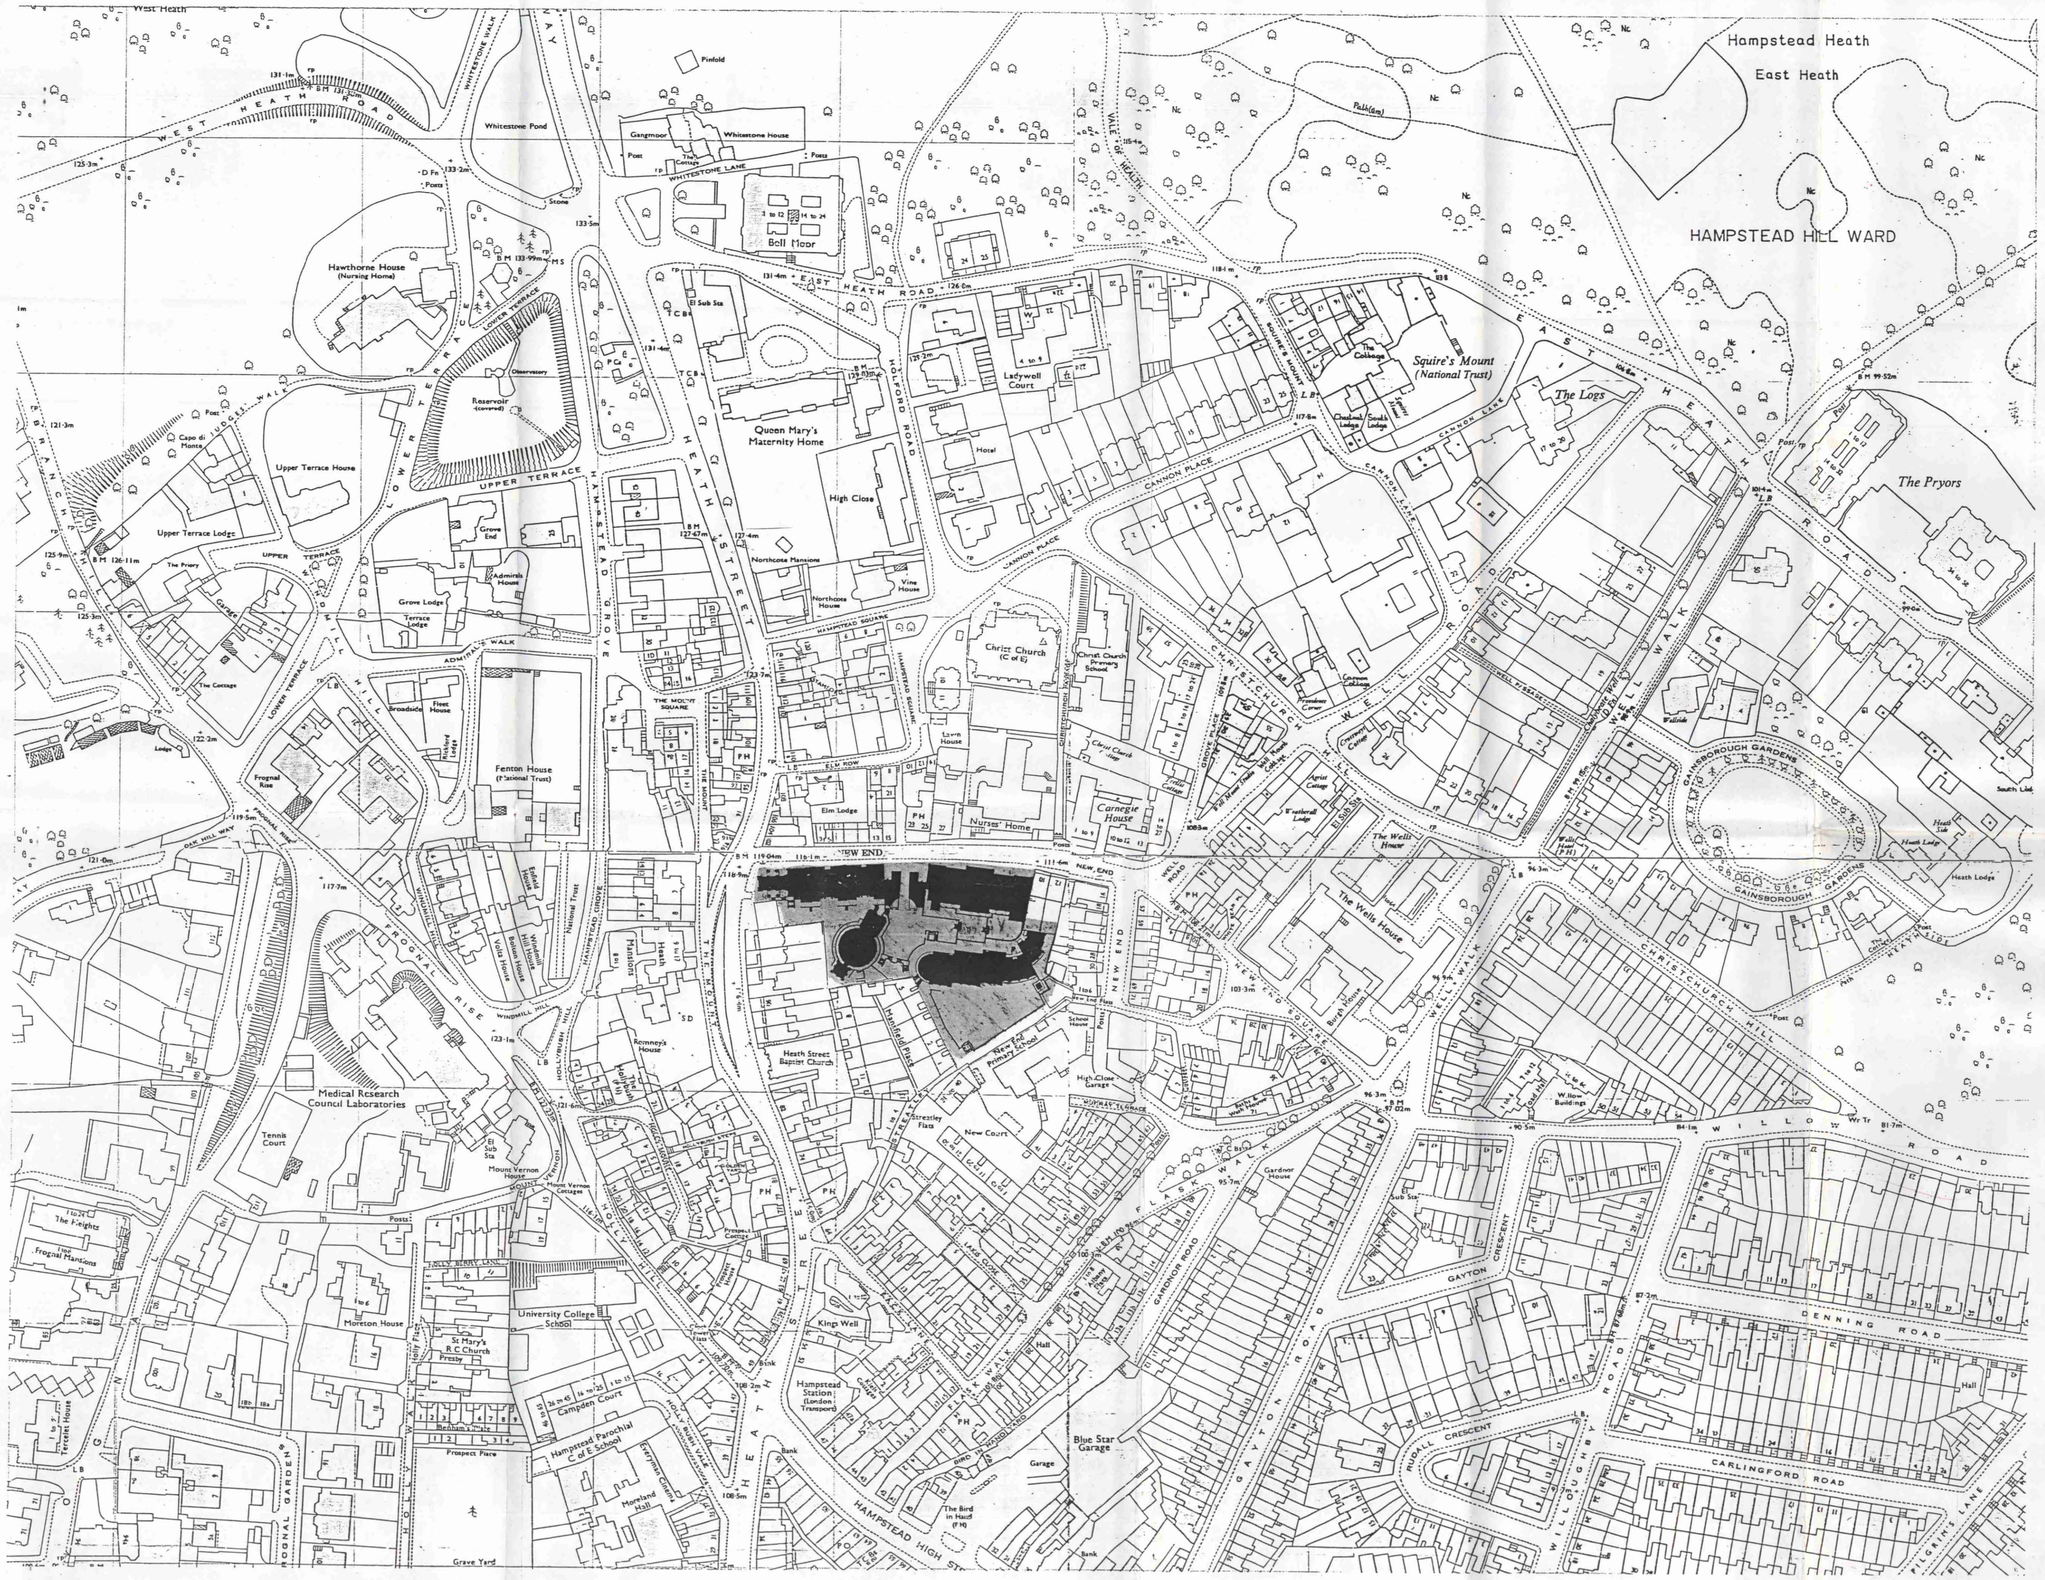

GENERAL NOTES

ALL SETTING OUT MUST BE CHECKED ON SITE
ALL LEVELS MUST BE CHECKED ON SITE.
ALL FIXINGS AND WEATHERINGS MUST BE CHECKED ON SITE
ALL DIMENSIONS MUST BE CHECKED ON SITE.
THIS DRAWING MUST NOT BE SCALED.
THIS DRAWING MUST BE READ IN CONJUNCTION WITH THE RELEVANT SPECIFICATION CLAUSES.
THIS DRAWING MUST NOT BE USED FOR LAND TRANSFER PURPOSES
© JOHN ASSAEL & PARTNERS (LONDON) LTD

DRAWING NOTES

REVISIONS

NO	REVISION	DATE	DRN

LONDON BOROUGH OF CAMDEN
TOWN AND COUNTRY PLANNING ACTS
9 JUN 1989
PLANS APPROVED / ~~NOT APPROVED~~
ON BEHALF OF THE COUNCIL

JOHN ASSAEL & PARTNERS
2/18 Harbour Yard Studios Chelsea Harbour London SW10 0XD
Telephone 01 376 5033 Fax 01 352 4354

CLIENT
BERKLEY HOUSE

LONDON BOROUGH OF CAMDEN
PLANNING AND TRANSPORT
DEPARTMENT
11 MAY 1989
RECEIVED

PROJECT TITLE
NEW END

DRAWING TITLE
LOCATION PLAN

SCALE	DATE	DRWN BY
1:1250	27/1/89	

JOB NO	DRAWING NO	LATEST REV
567	01	A

DRAWING STATUS
PLANNING

8803880R4

ZEPHYR SUPPLIES PDS 881686