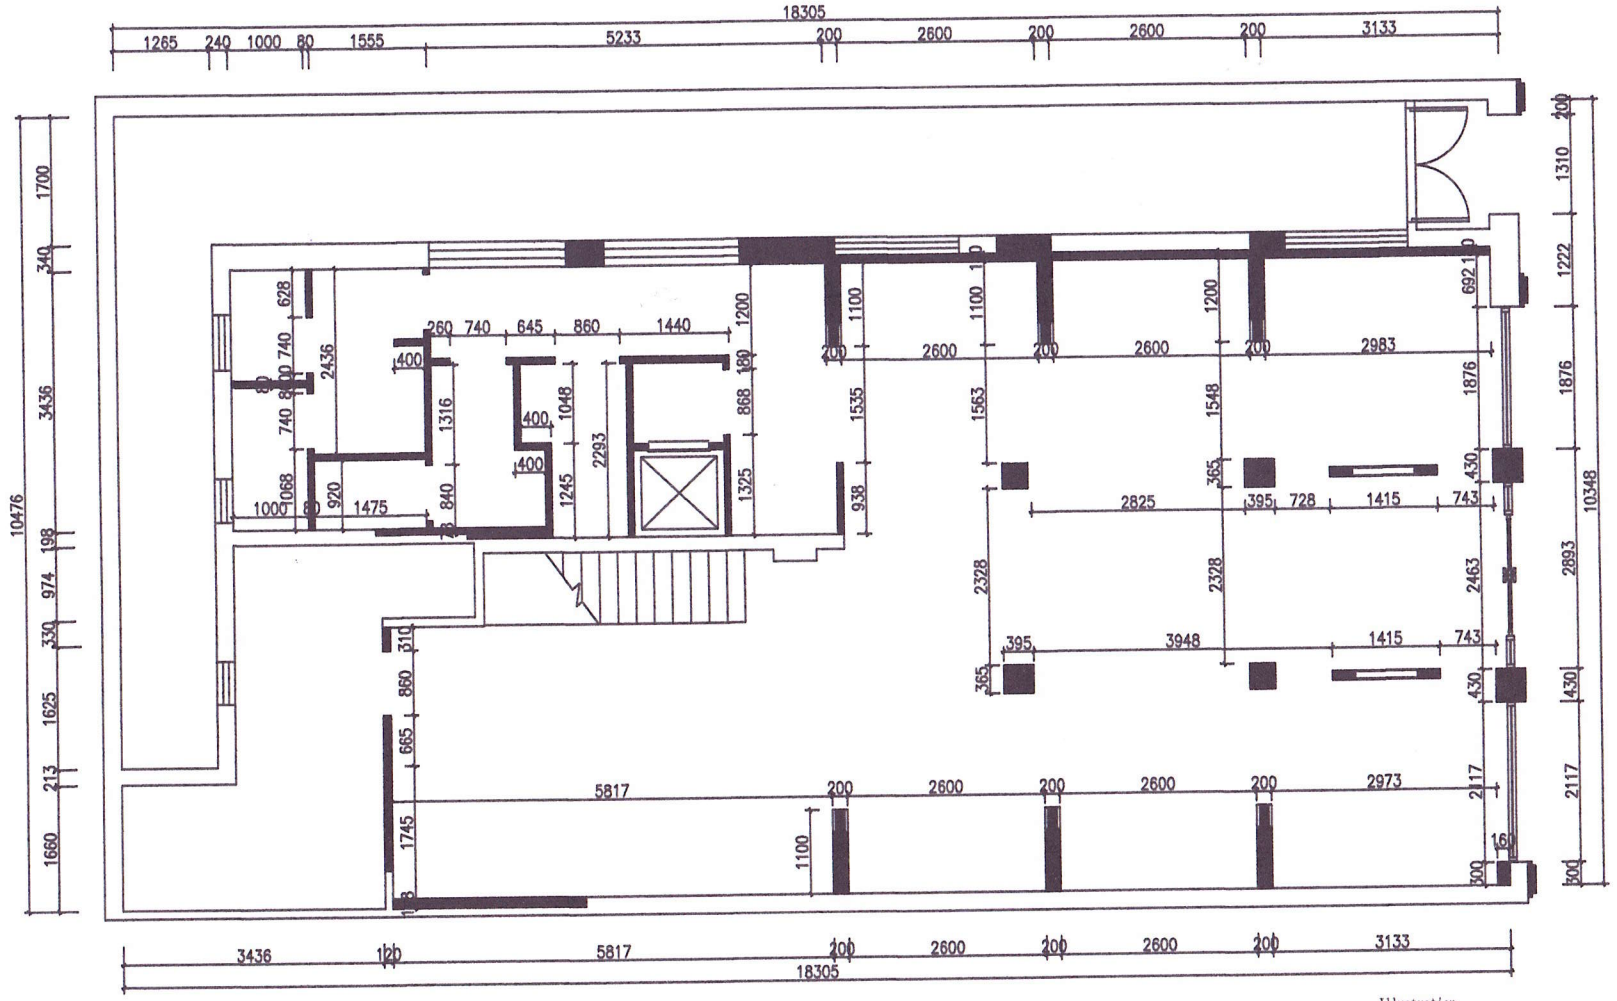

EXISTING
PLAN

Illustration

New Timber Base/steel structure

New lightweight brick walls

Note: The height of the door is shown in elevation

The specific size please take the scene actual situation as the standard

W.XIANXI DESIGN STUDIO
王贤希设计工作室

Notes:
1. The Copyright of this drawing is owned by the company. No person may reproduce any part of it without permission.
2. The specific size is the actual situation on site shall prevail.
3. All omissions or deficiencies in the drawings shall be notified to the responsible designer.
4. Please read the instruction book and relevant regulations at the same time.
5. This drawing is based on the last versioned version. All other versions will be cancelled automatically.

PROJECT NAME: 项目名称: Da Shuo Fashion Restaurant

DRAWING TITLE: New wall drawing

REVISIONS:

DRAWING:

DESIGN:

CHECKED:

APPROVED:

DATE: 2019-5-20

SCALE: 1:60

ORIGINAL SHEET SIZE

PAGE NUMBER:

DRAWING No: 1F-P07

PROJECT REF:

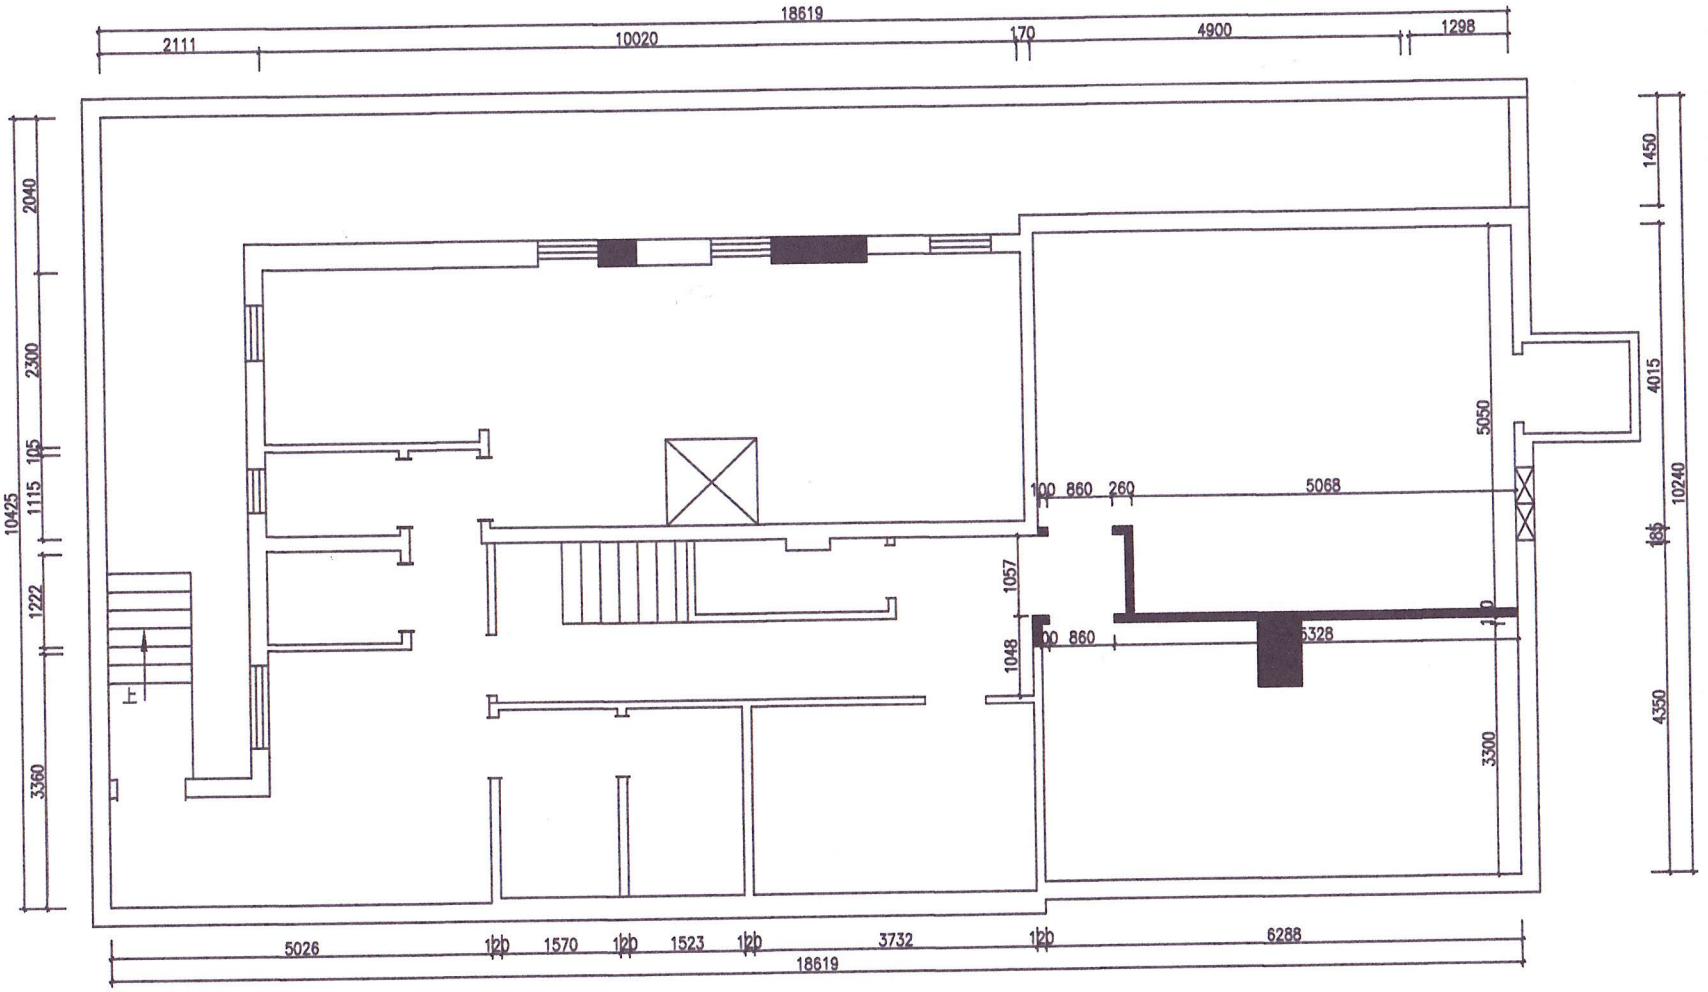

EXISTING
PLAN

The specific size please take the scene actual situation as the standard

W.XIANXI
DESIGN
STUDIO
王贤希设计工作室

Notes:
1. The Copyright of this drawing is owned by the company. No person may duplicate or use any part of it without authorization.
2. The specific size is the actual situation on site shall prevail!
3. All omissions or deficiencies in the drawings shall be notified to the responsible designer.
4. Please read the contract scope and conditions and regulations at the same time.
5. This drawing is based on the last corrected version. All other versions will be cancelled automatically.

PROJECT NAME: 项目名称:
Da Shuo Fashion Restaurant

DRAWING TITLE:
New wall drawing

REVISIONS:

DRAWING:

DESIGN:

CHECKED:

APPROVED:

DATE: 2019-5-20

SCALE: 1:60

ORIGINAL SHEET SIZE

PAGE NUMBER:

DRAWING No:
2F-P07

PROJECT REF: