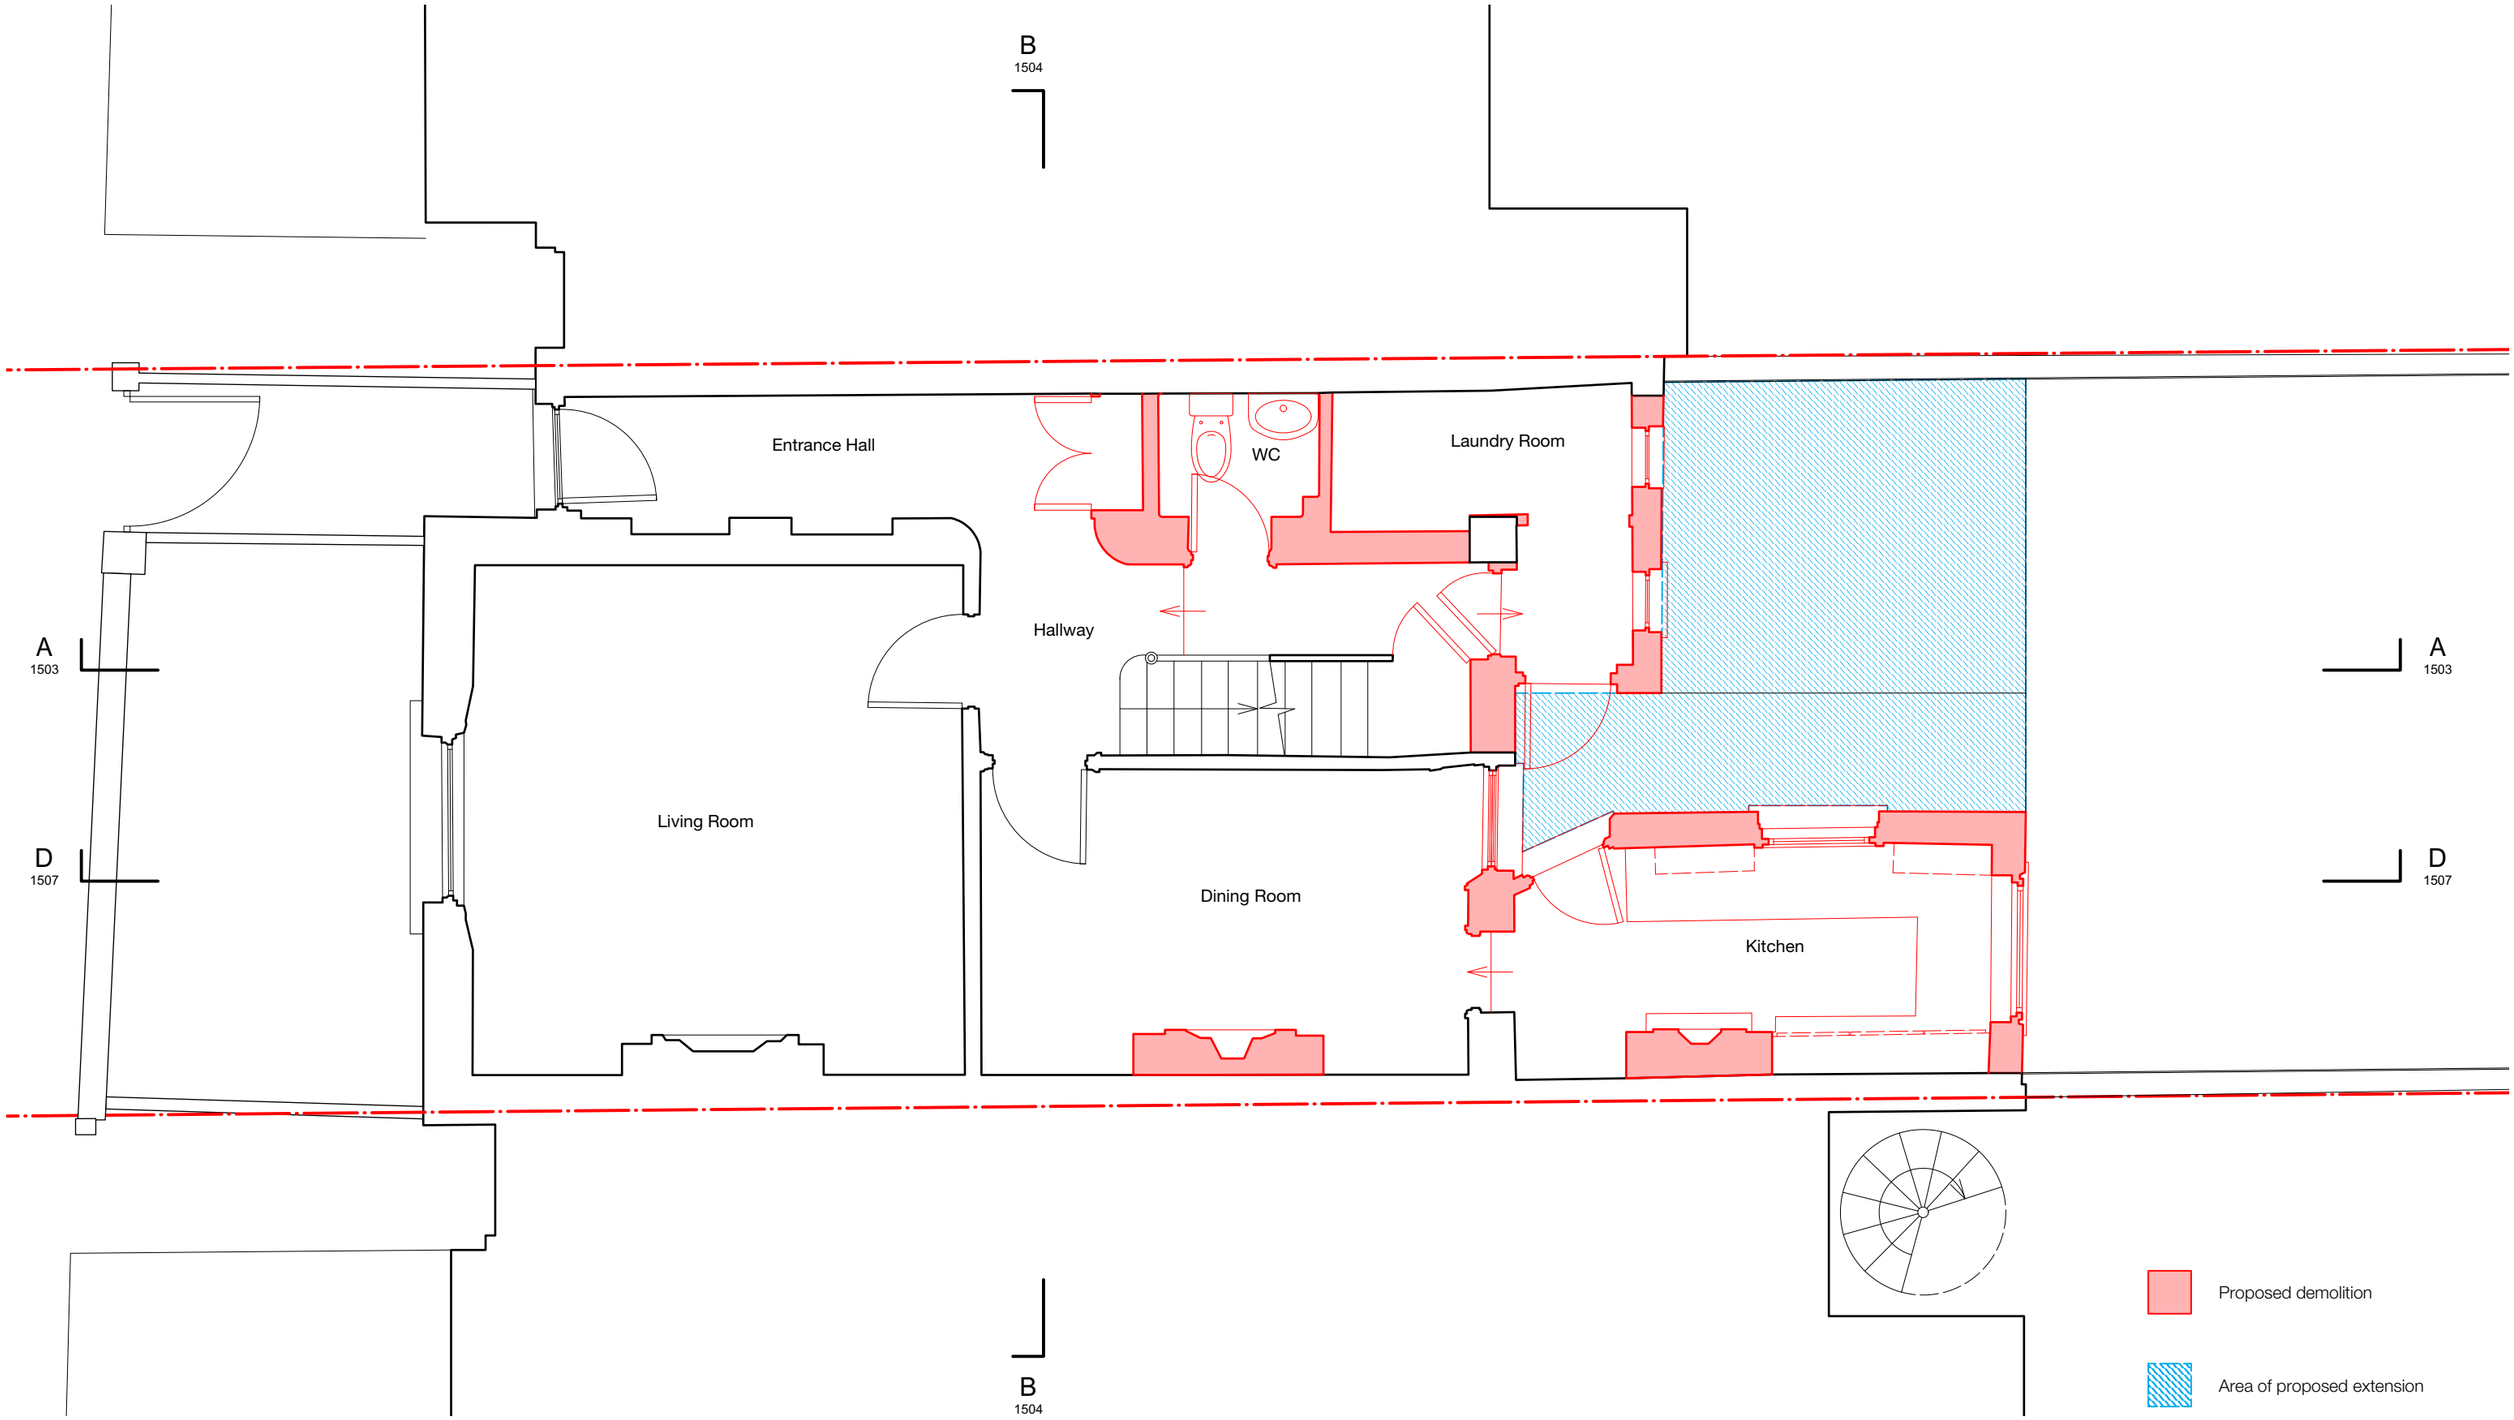

Roach Matthews

079 7720 3741
079 9915 7040

hello@roachmatthews.com
roachmatthews.com

0 1 2 3 M

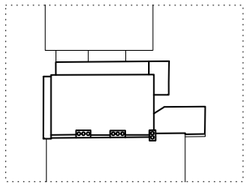

Rev	Date	Description
B	19.12.20	Issued for planning
A	31.07.20	Issued for pre-add advice

Project	Job code	Title	Drawing number
39 Rochester Road	002	Ground Floor Plan demolition	1500

Issue	Date	Revision
Planning	Dec 2019	B

Scale	Size	Revision date
1:50	A3	19.12.20

Do not scale from this drawing.
All dimensions to be checked on site.
Any discrepancies to be reported to the architect immediately.

© Roach Matthews