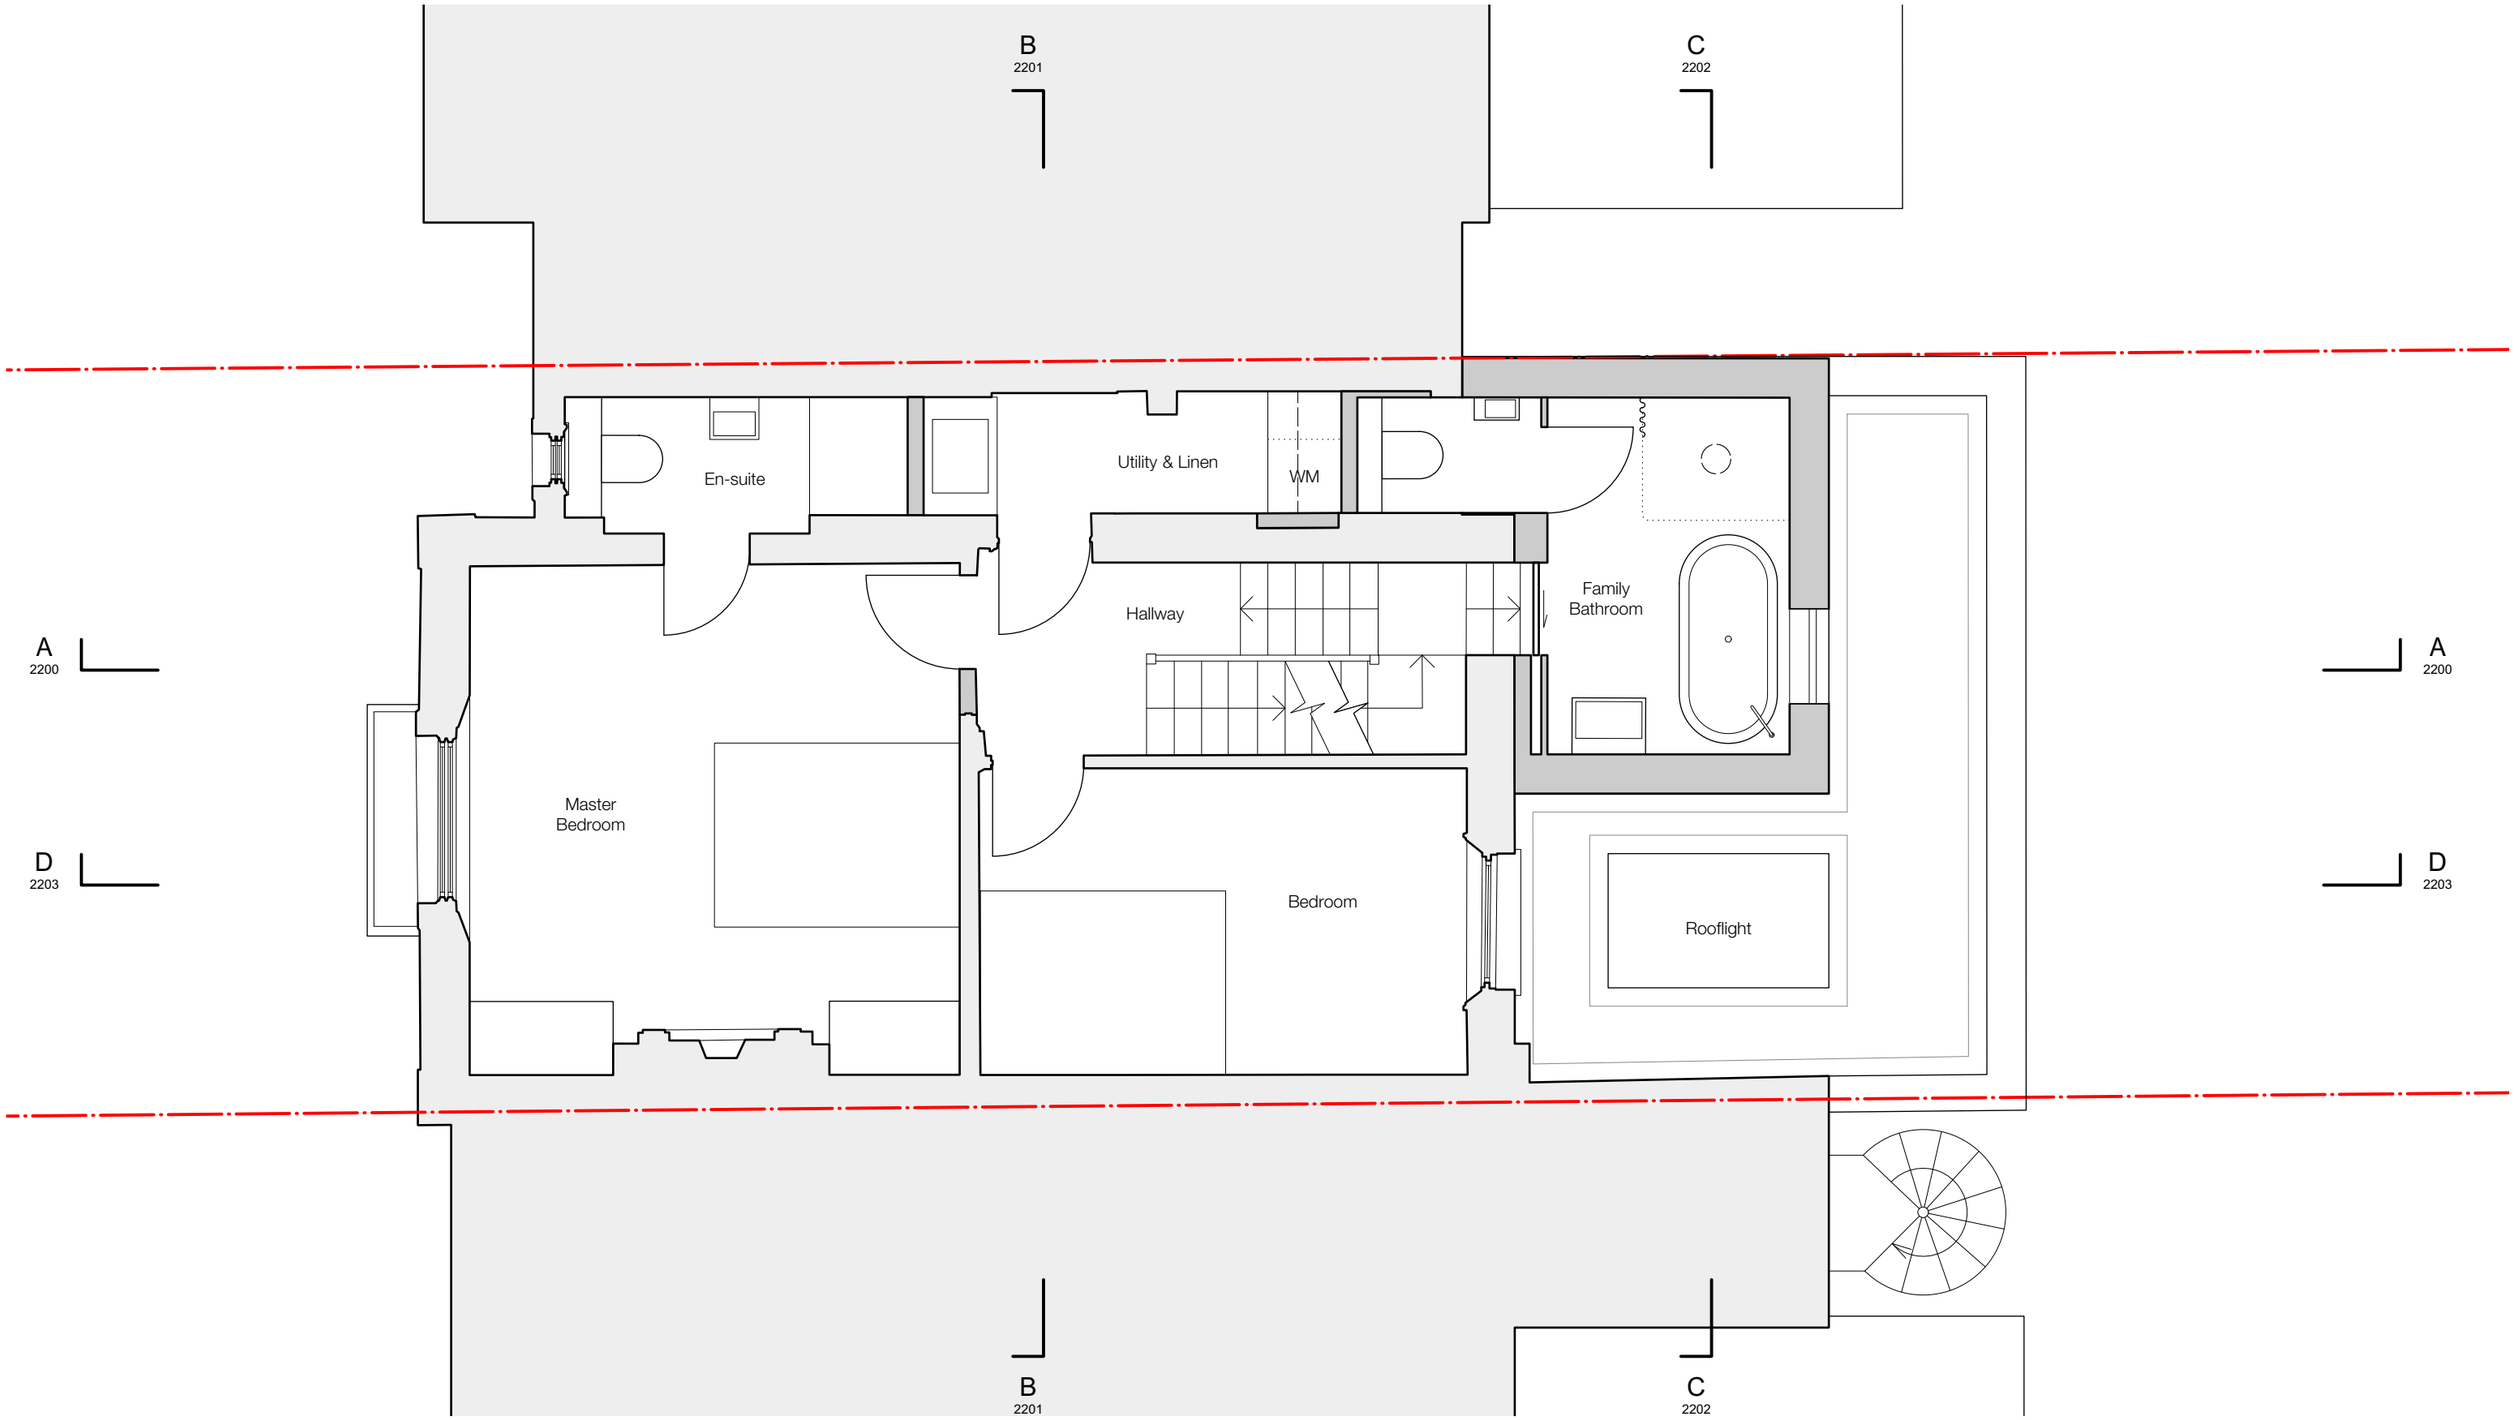

Roach Matthews

079 7720 3741
079 9915 7040

hello@roachmatthews.com
roachmatthews.com

Existing walls

Proposed walls

0 1 2 3 M

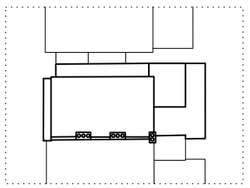

Rev	Date	Description
D	19.12.20	Issued for planning
C	02.12.20	Issued to client for comment
B	12.10.20	Updated following Pre-app meeting (05.10.20)
A	31.07.20	Issued for pre-app advice

Project	Job code	Title	Drawing number
39 Rochester Road	002	First Floor Plan as proposed	2101

Do not scale from this drawing.
All dimensions to be checked on site.
Any discrepancies to be reported to the architect immediately.

Issue	Date	Revision
Planning	Jul 2020	D

Scale	Size	Revision date
1:50	A3	19.12.20

© Roach Matthews