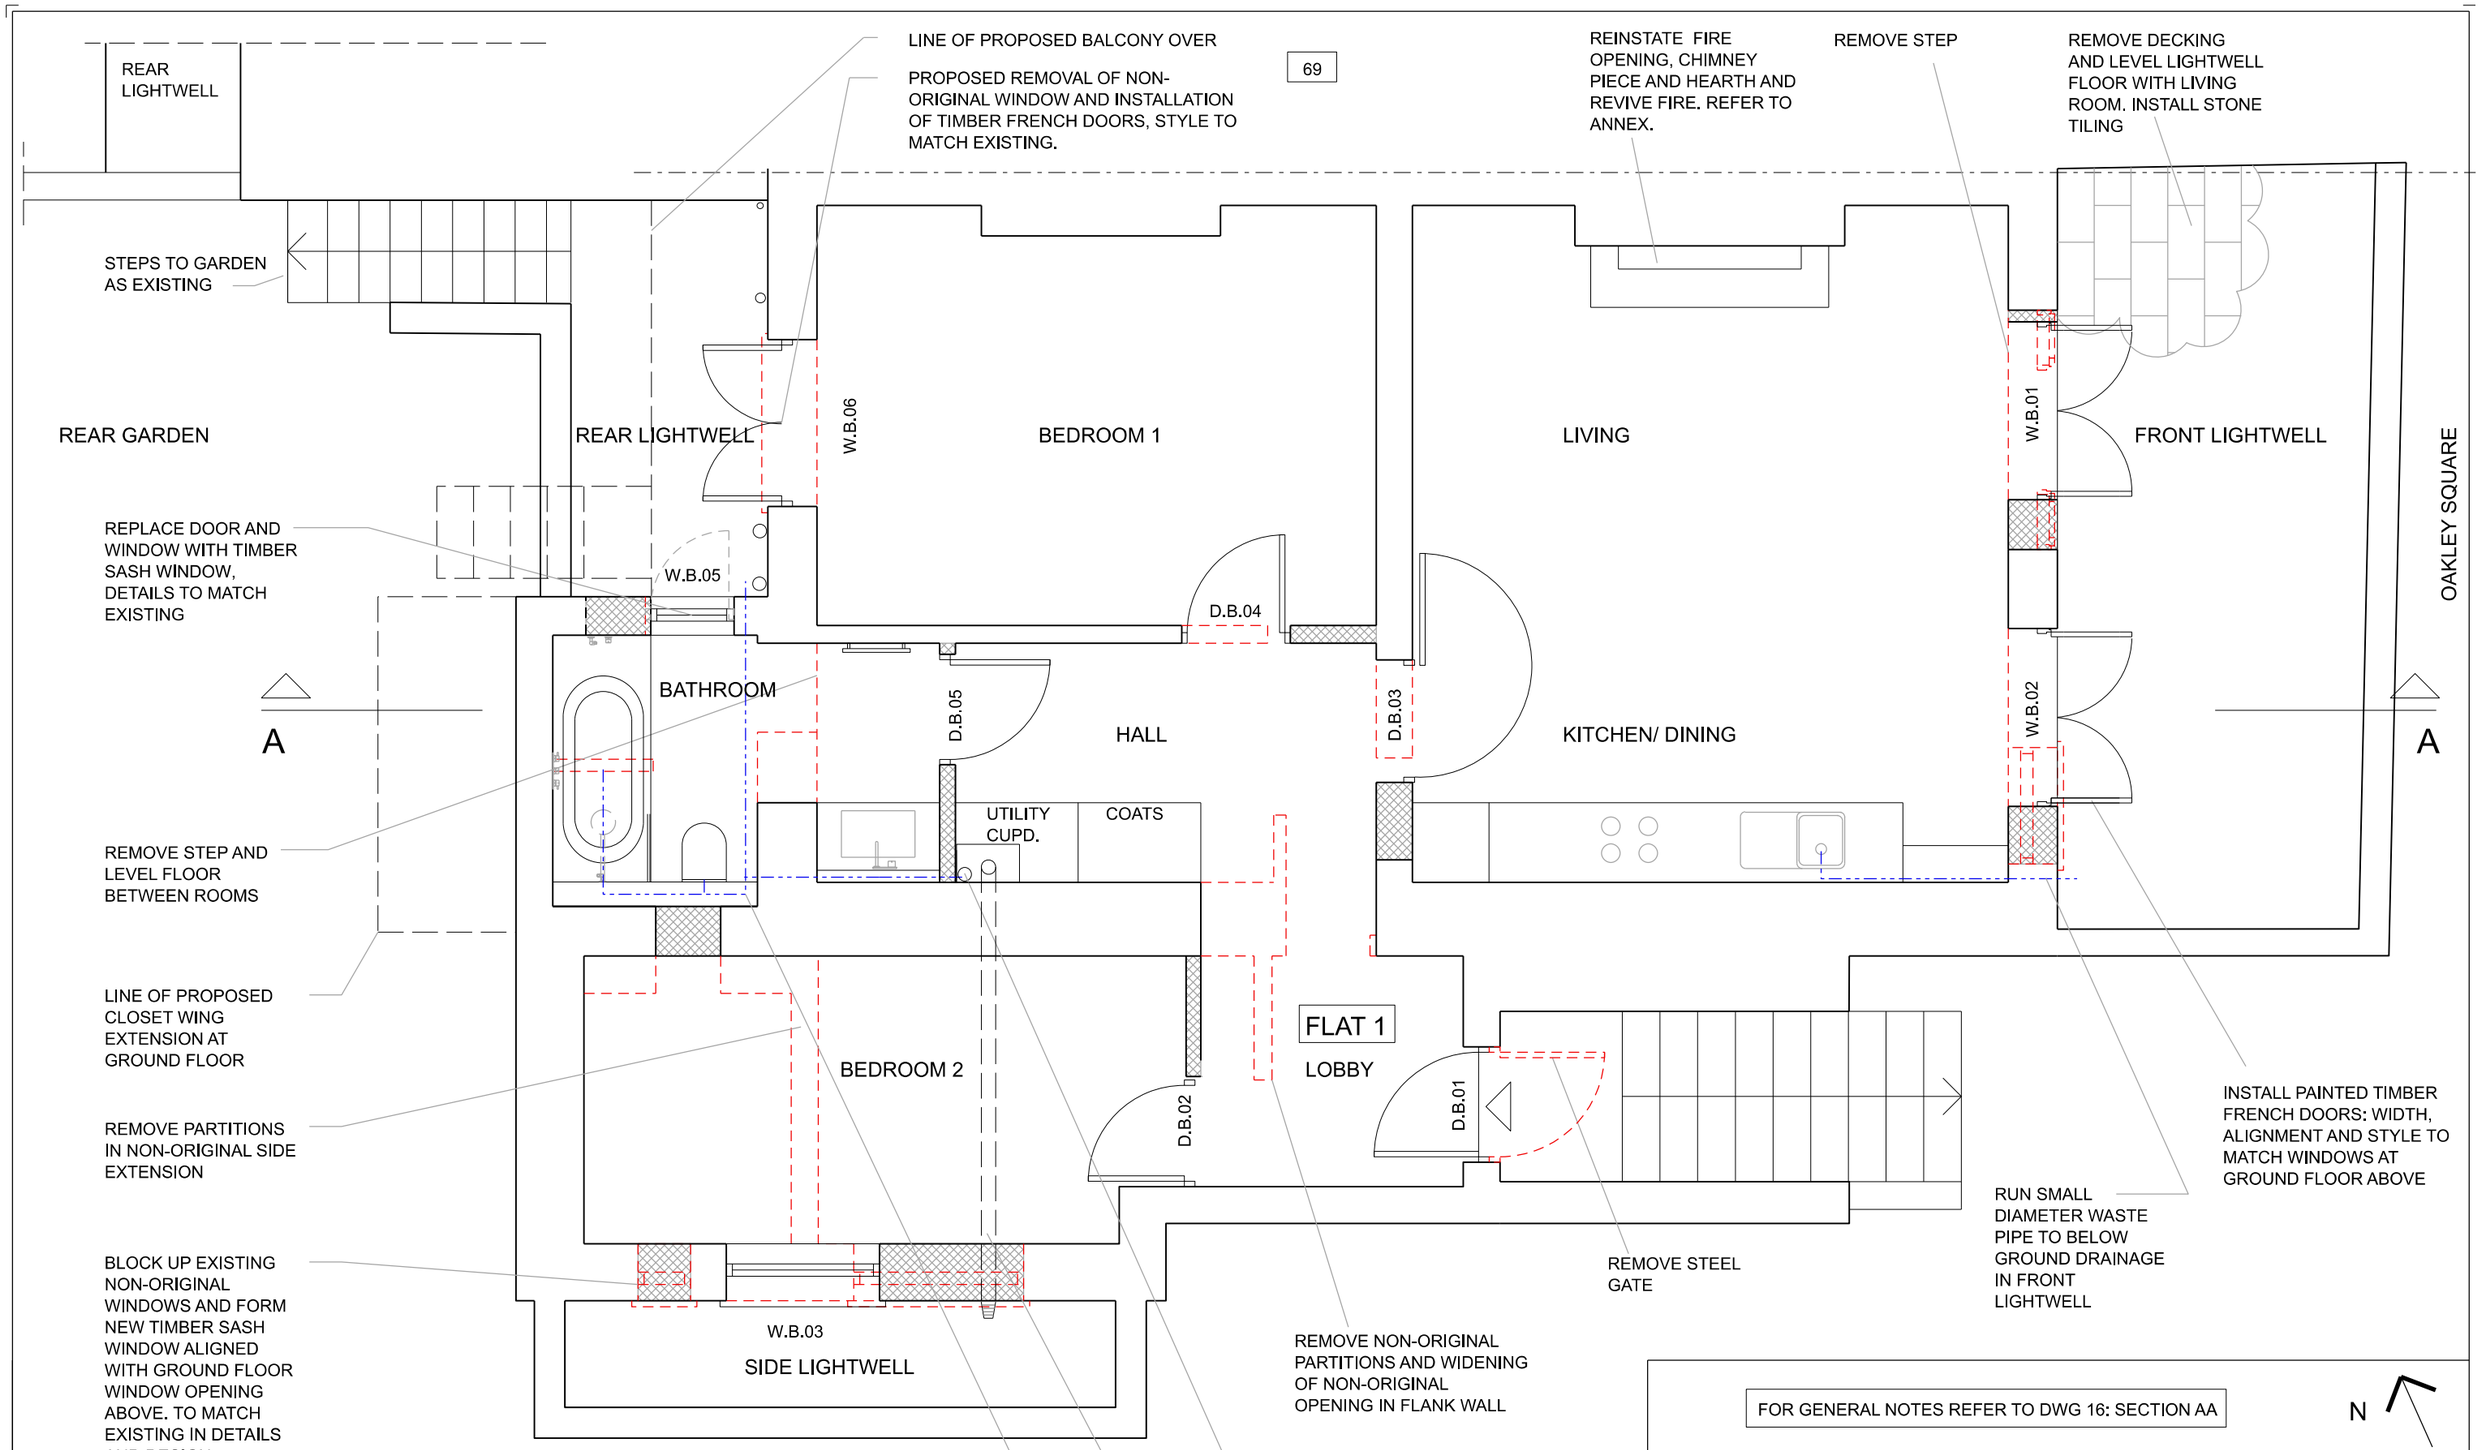

11
A

BASEMENT FLOOR PLAN AS PROPOSED

FOR GENERAL NOTES REFER TO DWG 16: SECTION AA

N

PROPOSED DRAINAGE
LINE REMOVED/ DEMOLISHED
HIDDEN LINE OVER/BEHIND
PROPOSED NEW CONSTRUCTION

0 1 2 3 4 5 METRES

REVISIONS	NOTES
	1. ALL DIMENSIONS TO BE CHECKED ON SITE
	2. THIS DRAWING IS COPYRIGHT OF PICARDI ARCHITECTS
	3. THIS DRAWING DOES NOT FORM PART OF A STRUCTURAL SURVEY

PICARDI ARCHITECTS 119 OXFORD GARDENS LONDON W10 6NE TEL. 020 89600383

TITLE
70 OAKLEY SQUARE, LONDON NW1
ALTERATIONS & REFURBISHMENT
BASEMENT FLOOR PLAN AS PROPOSED

JOB NO	OS20
DRG NO 11	REV
DATE	OCT 2020
SCALE	1:50@A3