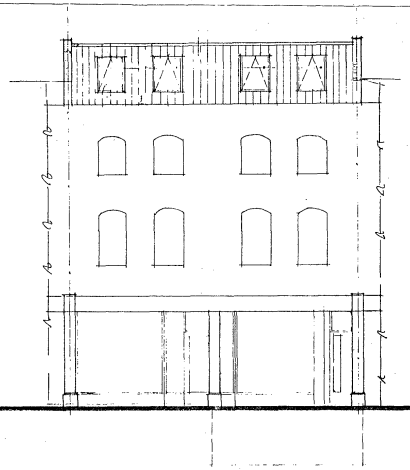

FRONT ELEVATION

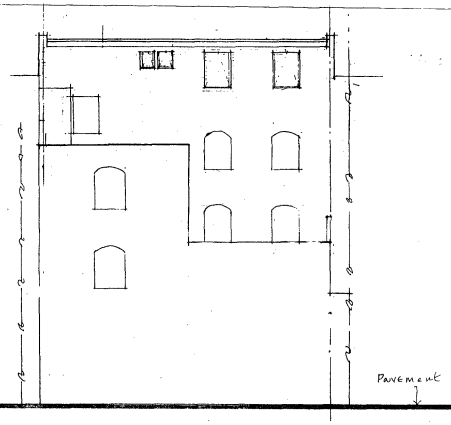

REAR ELEVATION

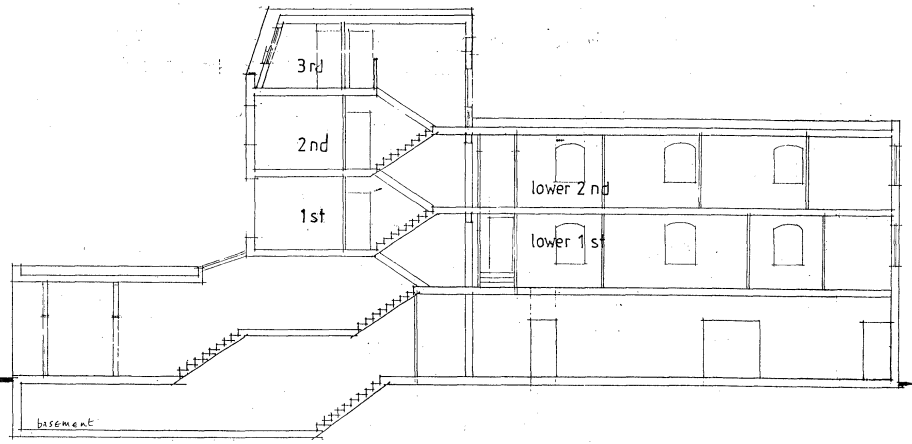

SECTION A.A

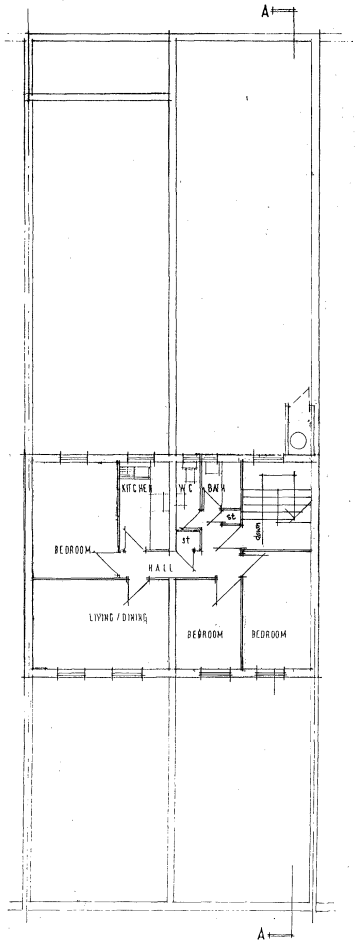

3rd. FLOOR PLAN

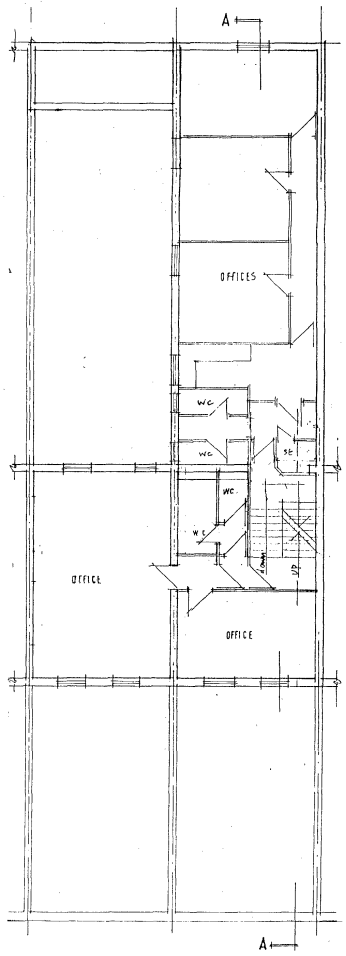

2nd. & lower 2nd. FLOORS PLAN

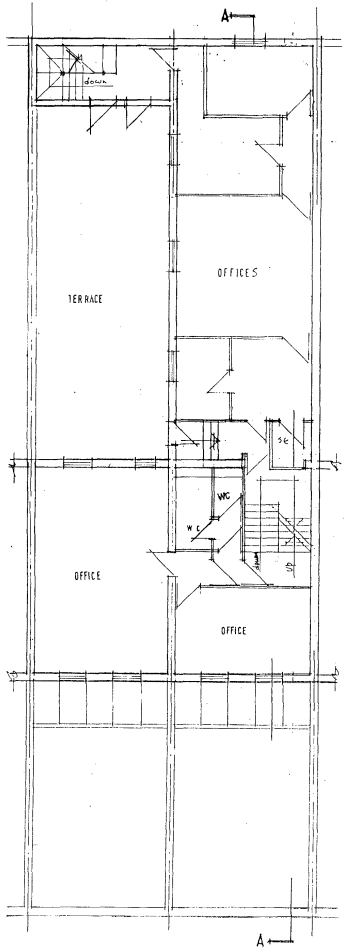

1st. & lower 1st. FLOORS PLAN

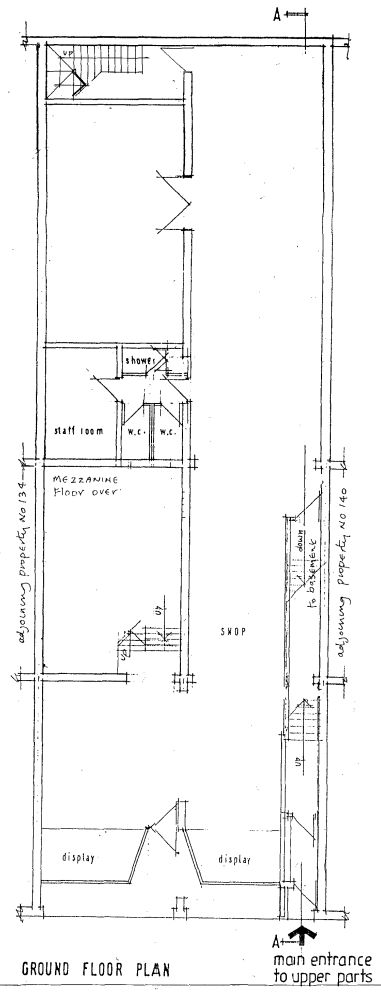

GROUND FLOOR PLAN

main entrance to upper parts

NOTES:

All dimensions must be checked on site and not scaled from this drawing.

	Date	Revisions
A		

© Copyright

PE9700330H

LONDON BOROUGH OF CAMDEN
TOWN AND COUNTRY PLANNING ACTS
- 6 NOV 1997
PLANS APPROVED
ON BEHALF OF THE COUNCIL

Architect
The Cottage, Little Dyrham, Galley Lane,
Arkley Herts EN5 4RA
Tel 0181 441 0518 Fax 0181 440 0383

Client

Job Title
136/138 KENTISH TOWN ROAD LONDON NW1

proposed conversion of first & 2nd floors into residential units

Drawing Title
EXISTING FLOOR PLANS ELEVATIONS SECTION

Scale 1:100

Date feb 97

Drawn by

Drg. No. 9702/1

Rev.

594 x 841mm

A1