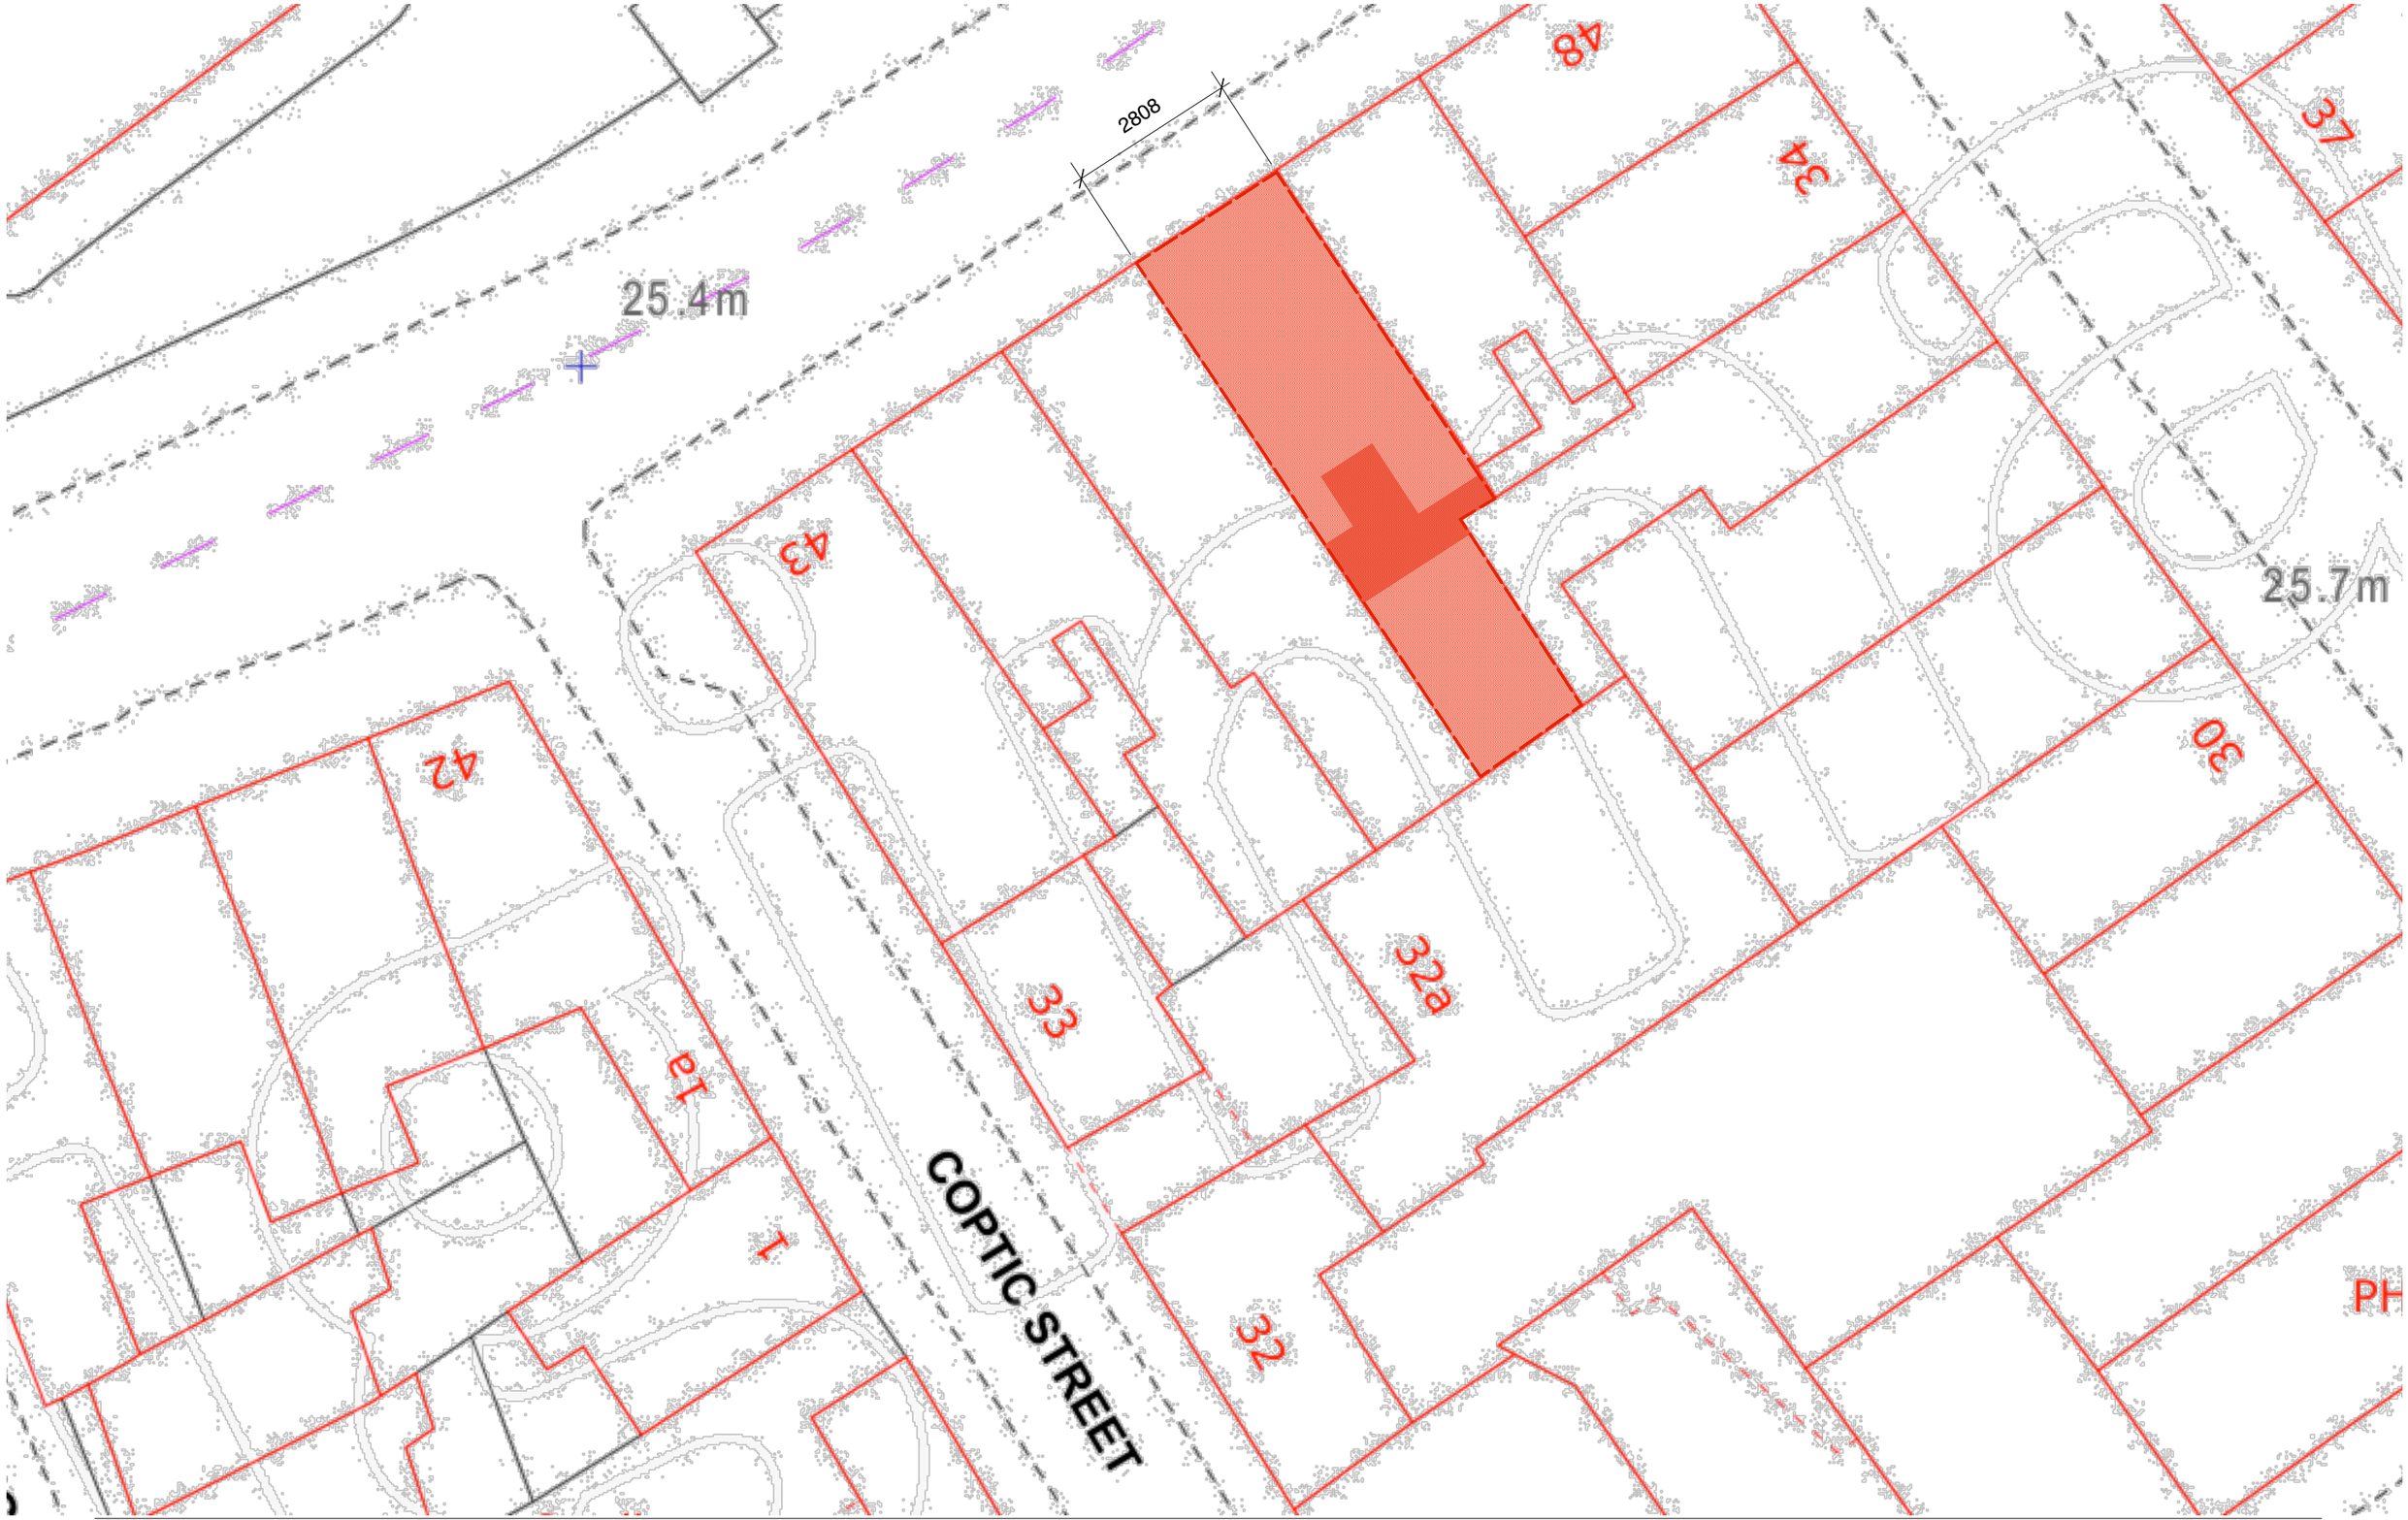

General Notes

Drawings not to be scaled Contractor must verify all dimensions on site before commencing work Any discrepancies to be reported to the architect. All drawings are to be read in conjunction with all relevant drawings and specifications

© Robert Barnes Architects

Rev Date Change I

Key

N

0 2 4 6 8 10m

Architects

4 Cedar House
Ancastle Green
Henley on Thames
Oxfordshire
RG9 4EH

01491 578827
07968 726654
www.robertbarnesarchitects.com

ARCHITECTS
ROBERT BARNES

Client

Jarndyce Antiquarian Booksellers

Project

46 Great Russell Street
London
WC1B 3PA

Title

Site Block Plan

Job	Scale
443	1.200 @ A3
Date	Drawn by
02/01/21	RIB

Rev

Dwg.no

PP 02