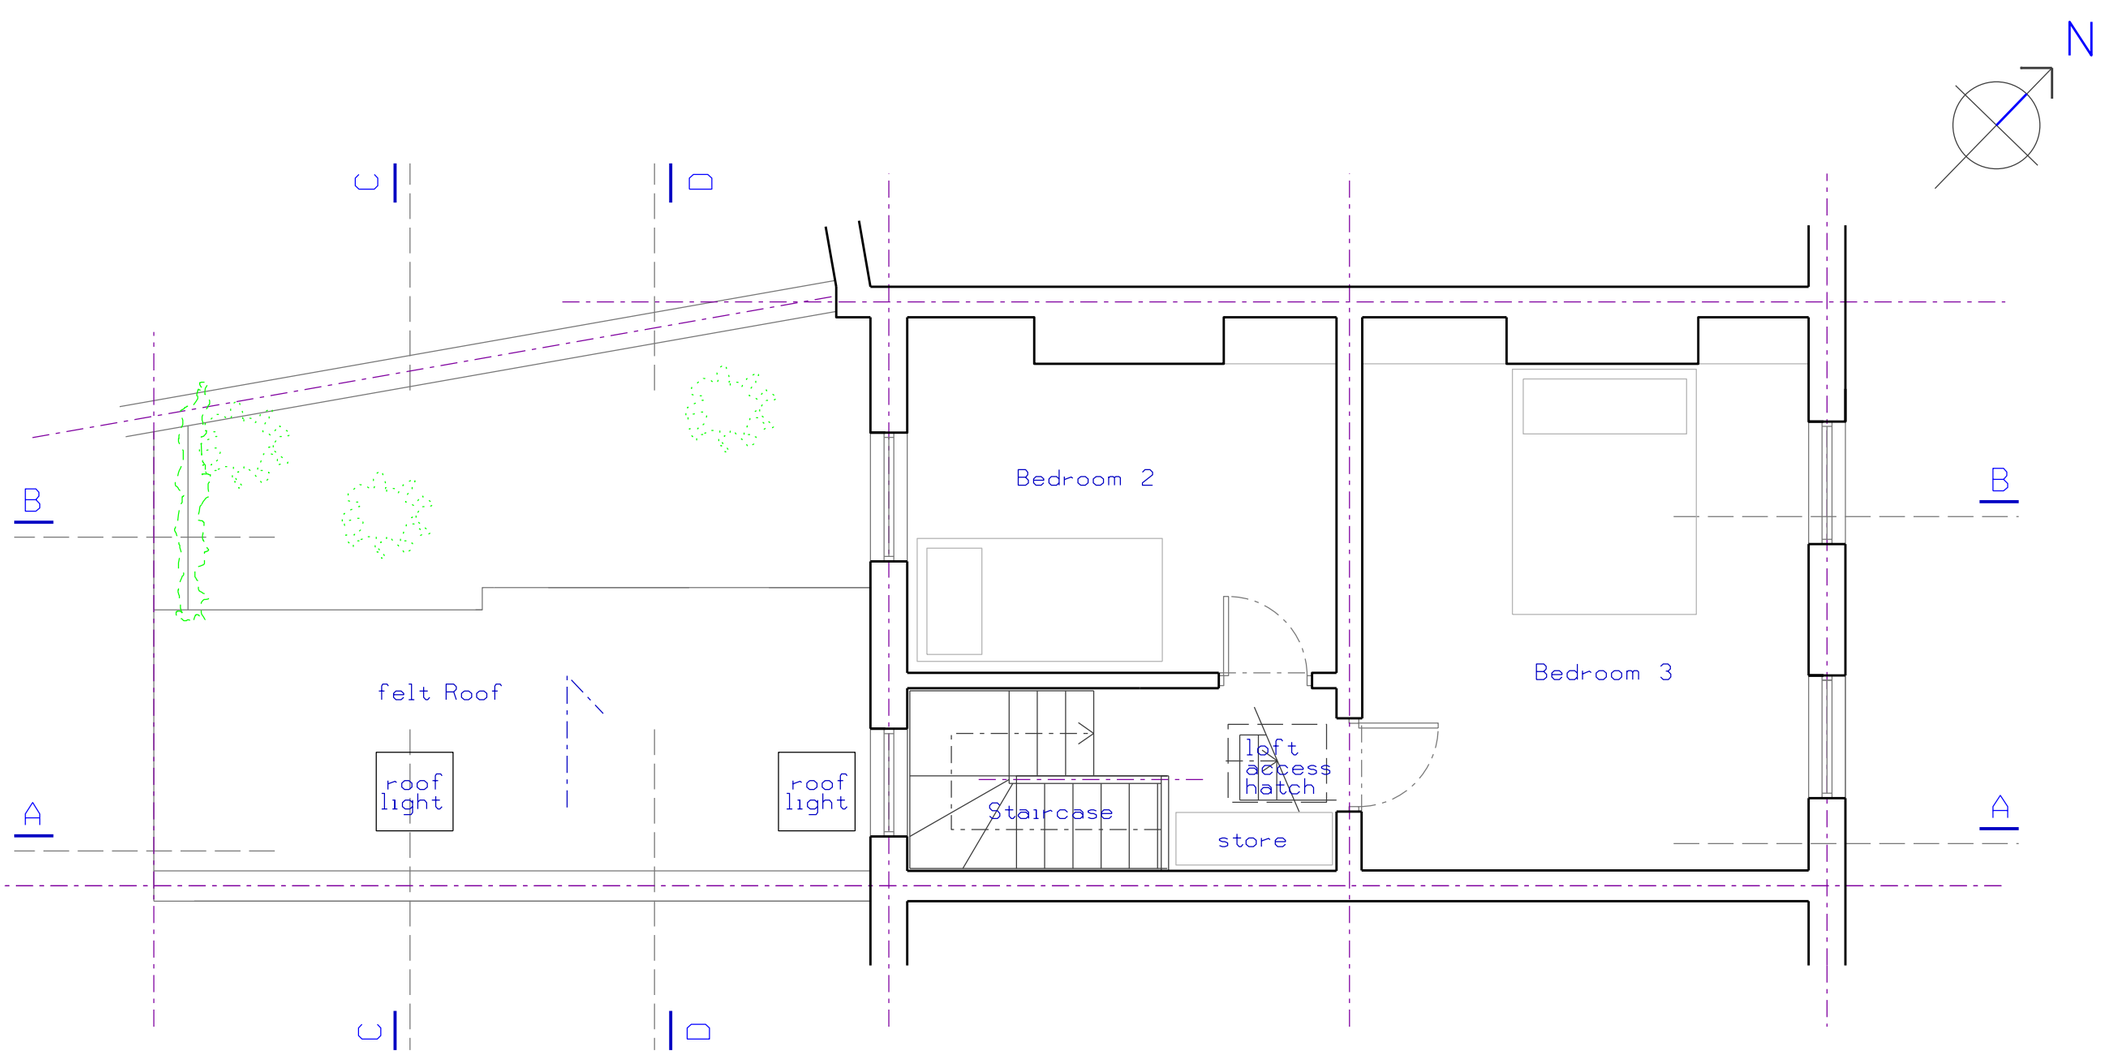

Existing First Floor Plan 1:50@A3

0 1m 2m

PROJECT:

Mr and Mrs Dimond
21A College Lane
London NW5 1BJ

Rev	DATE	ISSUE OR REVISION
-	-	

GENERAL NOTES:

1. DO NOT SCALE FROM DRAWINGS.
2. ALL DRAWINGS TO READ IN CONJUCTION WITH ALL OTHER DOCUMENTATION.
3. DISCREPENCIES TO BE HIGHLIGHTED TO THE ARCHITECT.

PLANNING

frank -architecture
31a Poole Road, London, E9 7AE
email: info@frank-architecture.com mobile: 07815 502051

DRAWING TITLE:

Existing First Floor Plan
1:50@A3

SCALE:	DATE:
1:50 @ A3	Sept 2020
DRAWN BY: FS/LD	PROJECT NO.: CL/07/20

DRAWING NO.:

AL- 11