NOTES

1. Slate roof
2. Concrete Coping [grey]
3. Metal Guttering [black]
4. Brickwork [red]
5. Sash windows [White]
6. Painted Brick Work [cream]
7. Solid Wooden paneled door [painted black]

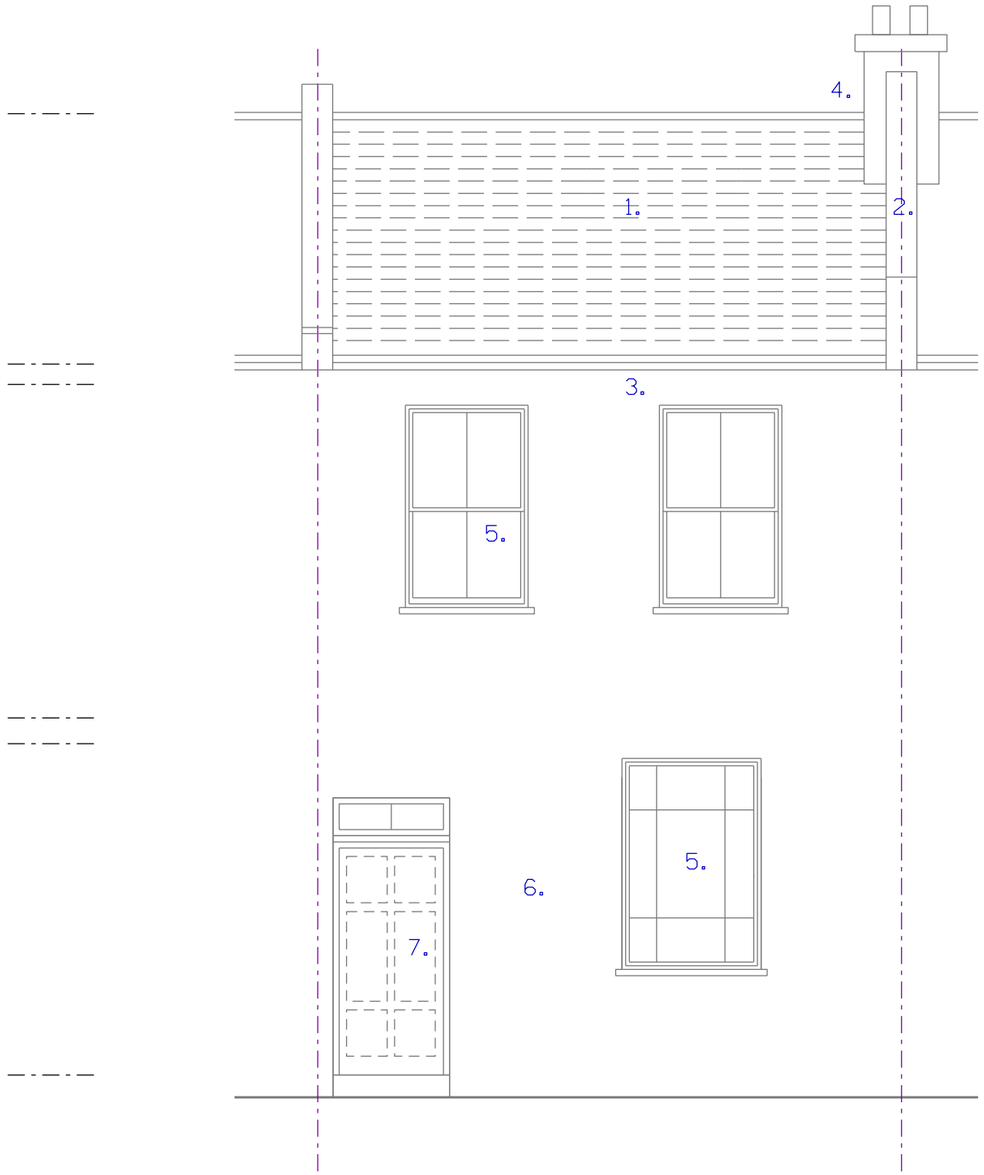

0 1m 2m

Exising Front Elevation 1:50@A3

PROJECT:

Mr and Mrs Dimond
21A College Lane
London NW5 1BJ

Rev	DATE	ISSUE OR REVISION
-	-	

GENERAL NOTES:

1. DO NOT SCALE FROM DRAWINGS.
2. ALL DRAWINGS TO READ IN CONJUCTION WITH ALL OTHER DOCUMENTATION.
3. DISCREPENCIES TO BE HIGHLIGHTED TO THE ARCHITECT.

PLANNING

frank -architecture
31a Poole Road, London. E9 7AE
email: info@frank-architecture.com mobile: 07815 502051

DRAWING TITLE:
Existing Front Elevation 1:50@A3

SCALE: 1:50 @ A3	DATE: Sept 2020
DRAWN BY: FS/LD	PROJECT NO.: CL/07/20

DRAWING NO.: AL- 19