NOTES

1. Slate roof
2. Timber cladding [grey cedar]
3. Metal Guttering [black]
4. French doors [grey/black frames]
5. Granite slabs
6. Bi fold coors [grey/black frames]
7. Glass roof [grey/black frames]
8. Rendered wall [white]
9. Lead dormer [grey]
10. Casement windows with obscure glass [white frames]
11. Roof light [grey frames]

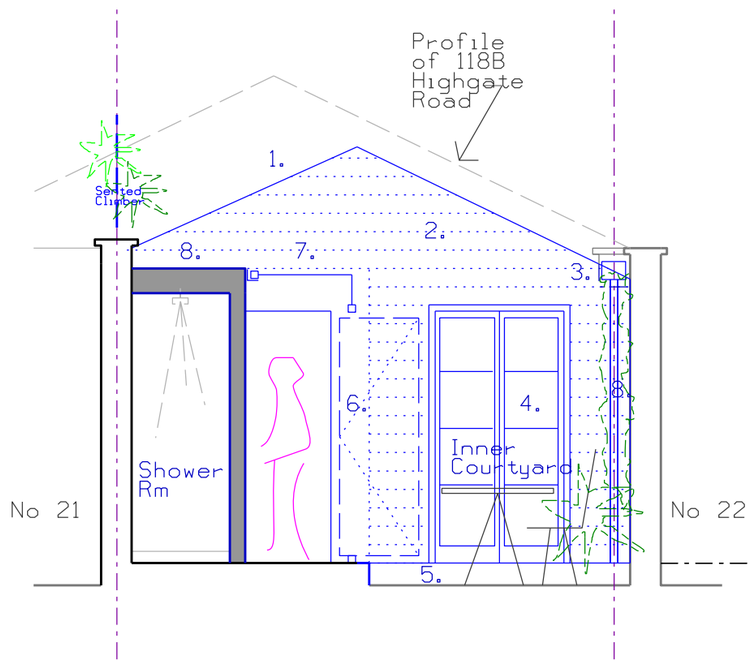

Proposed Section CC
1:50@A3

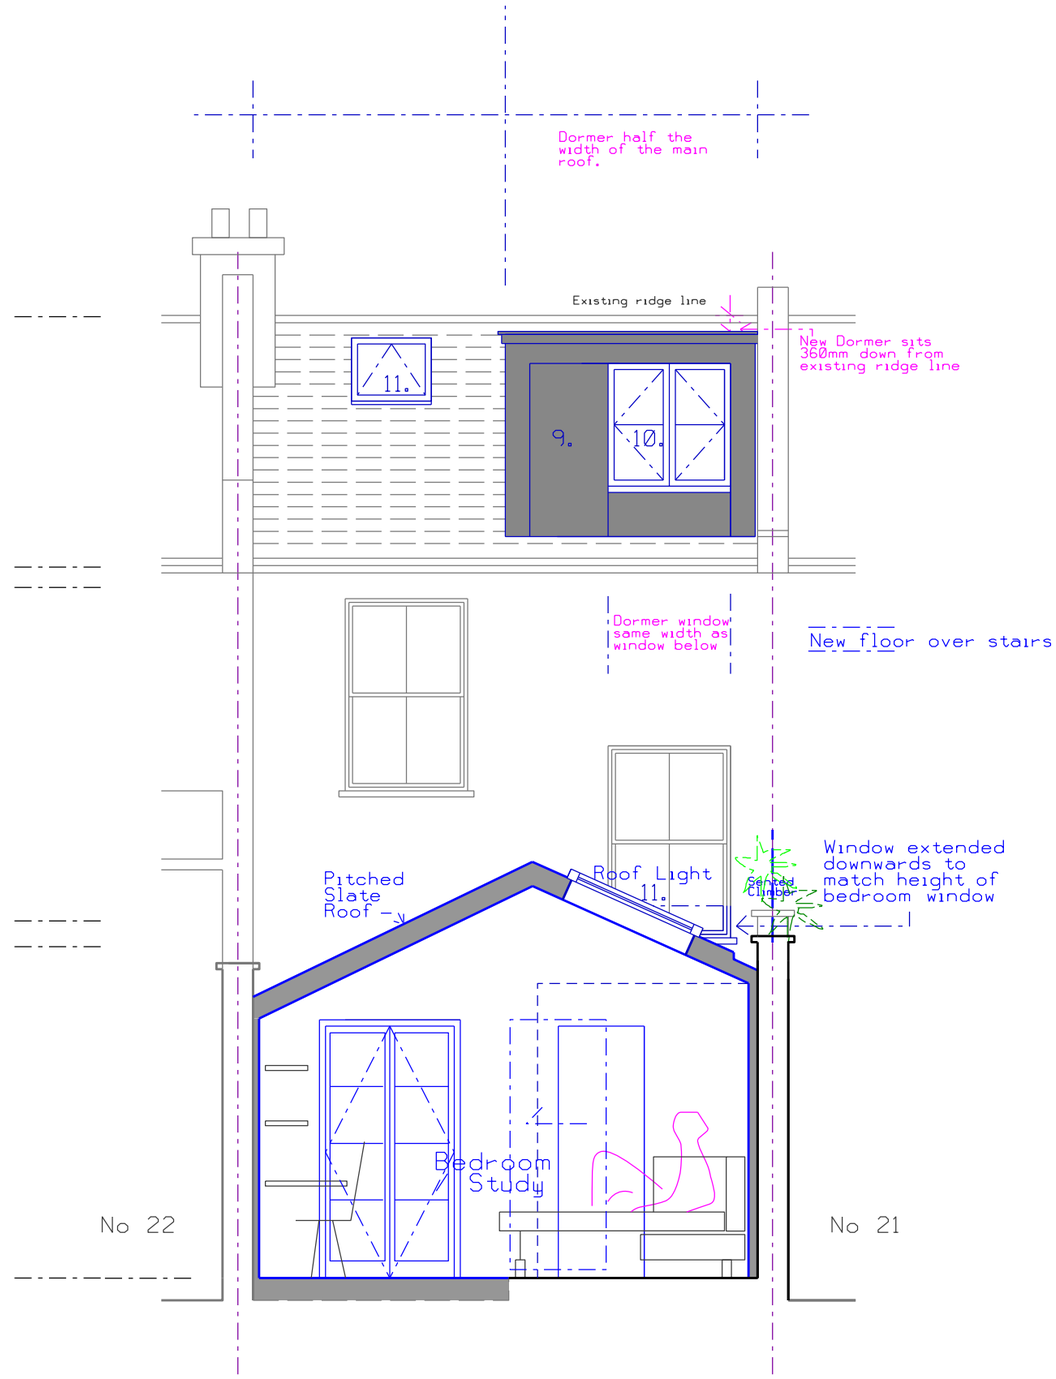

Proposed Section DD
1:50@A3

0 1m 2m

PROJECT:

Mr and Mrs Dimond
21A College Lane
London NW5 1BJ

Rev	DATE	ISSUE OR REVISION
-	-	

GENERAL NOTES:

1. DO NOT SCALE FROM DRAWINGS.
2. ALL DRAWINGS TO READ IN CONJUCTION WITH ALL OTHER DOCUMENTATION.
3. DISCREPENCIES TO BE HIGHLIGHTED TO THE ARCHITECT.

PLANNING

frank -architecture
31a Poole Road, London. E9 7AE
email: info@frank-architecture.com mobile: 07815 502051

DRAWING TITLE:
Proposed Section CC+DD
1:50@A3

SCALE: 1:50 @ A3	DATE: Sept 2020
DRAWN BY: FS/LD	PROJECT NO.: CL/07/20

DRAWING NO.: AL- 27