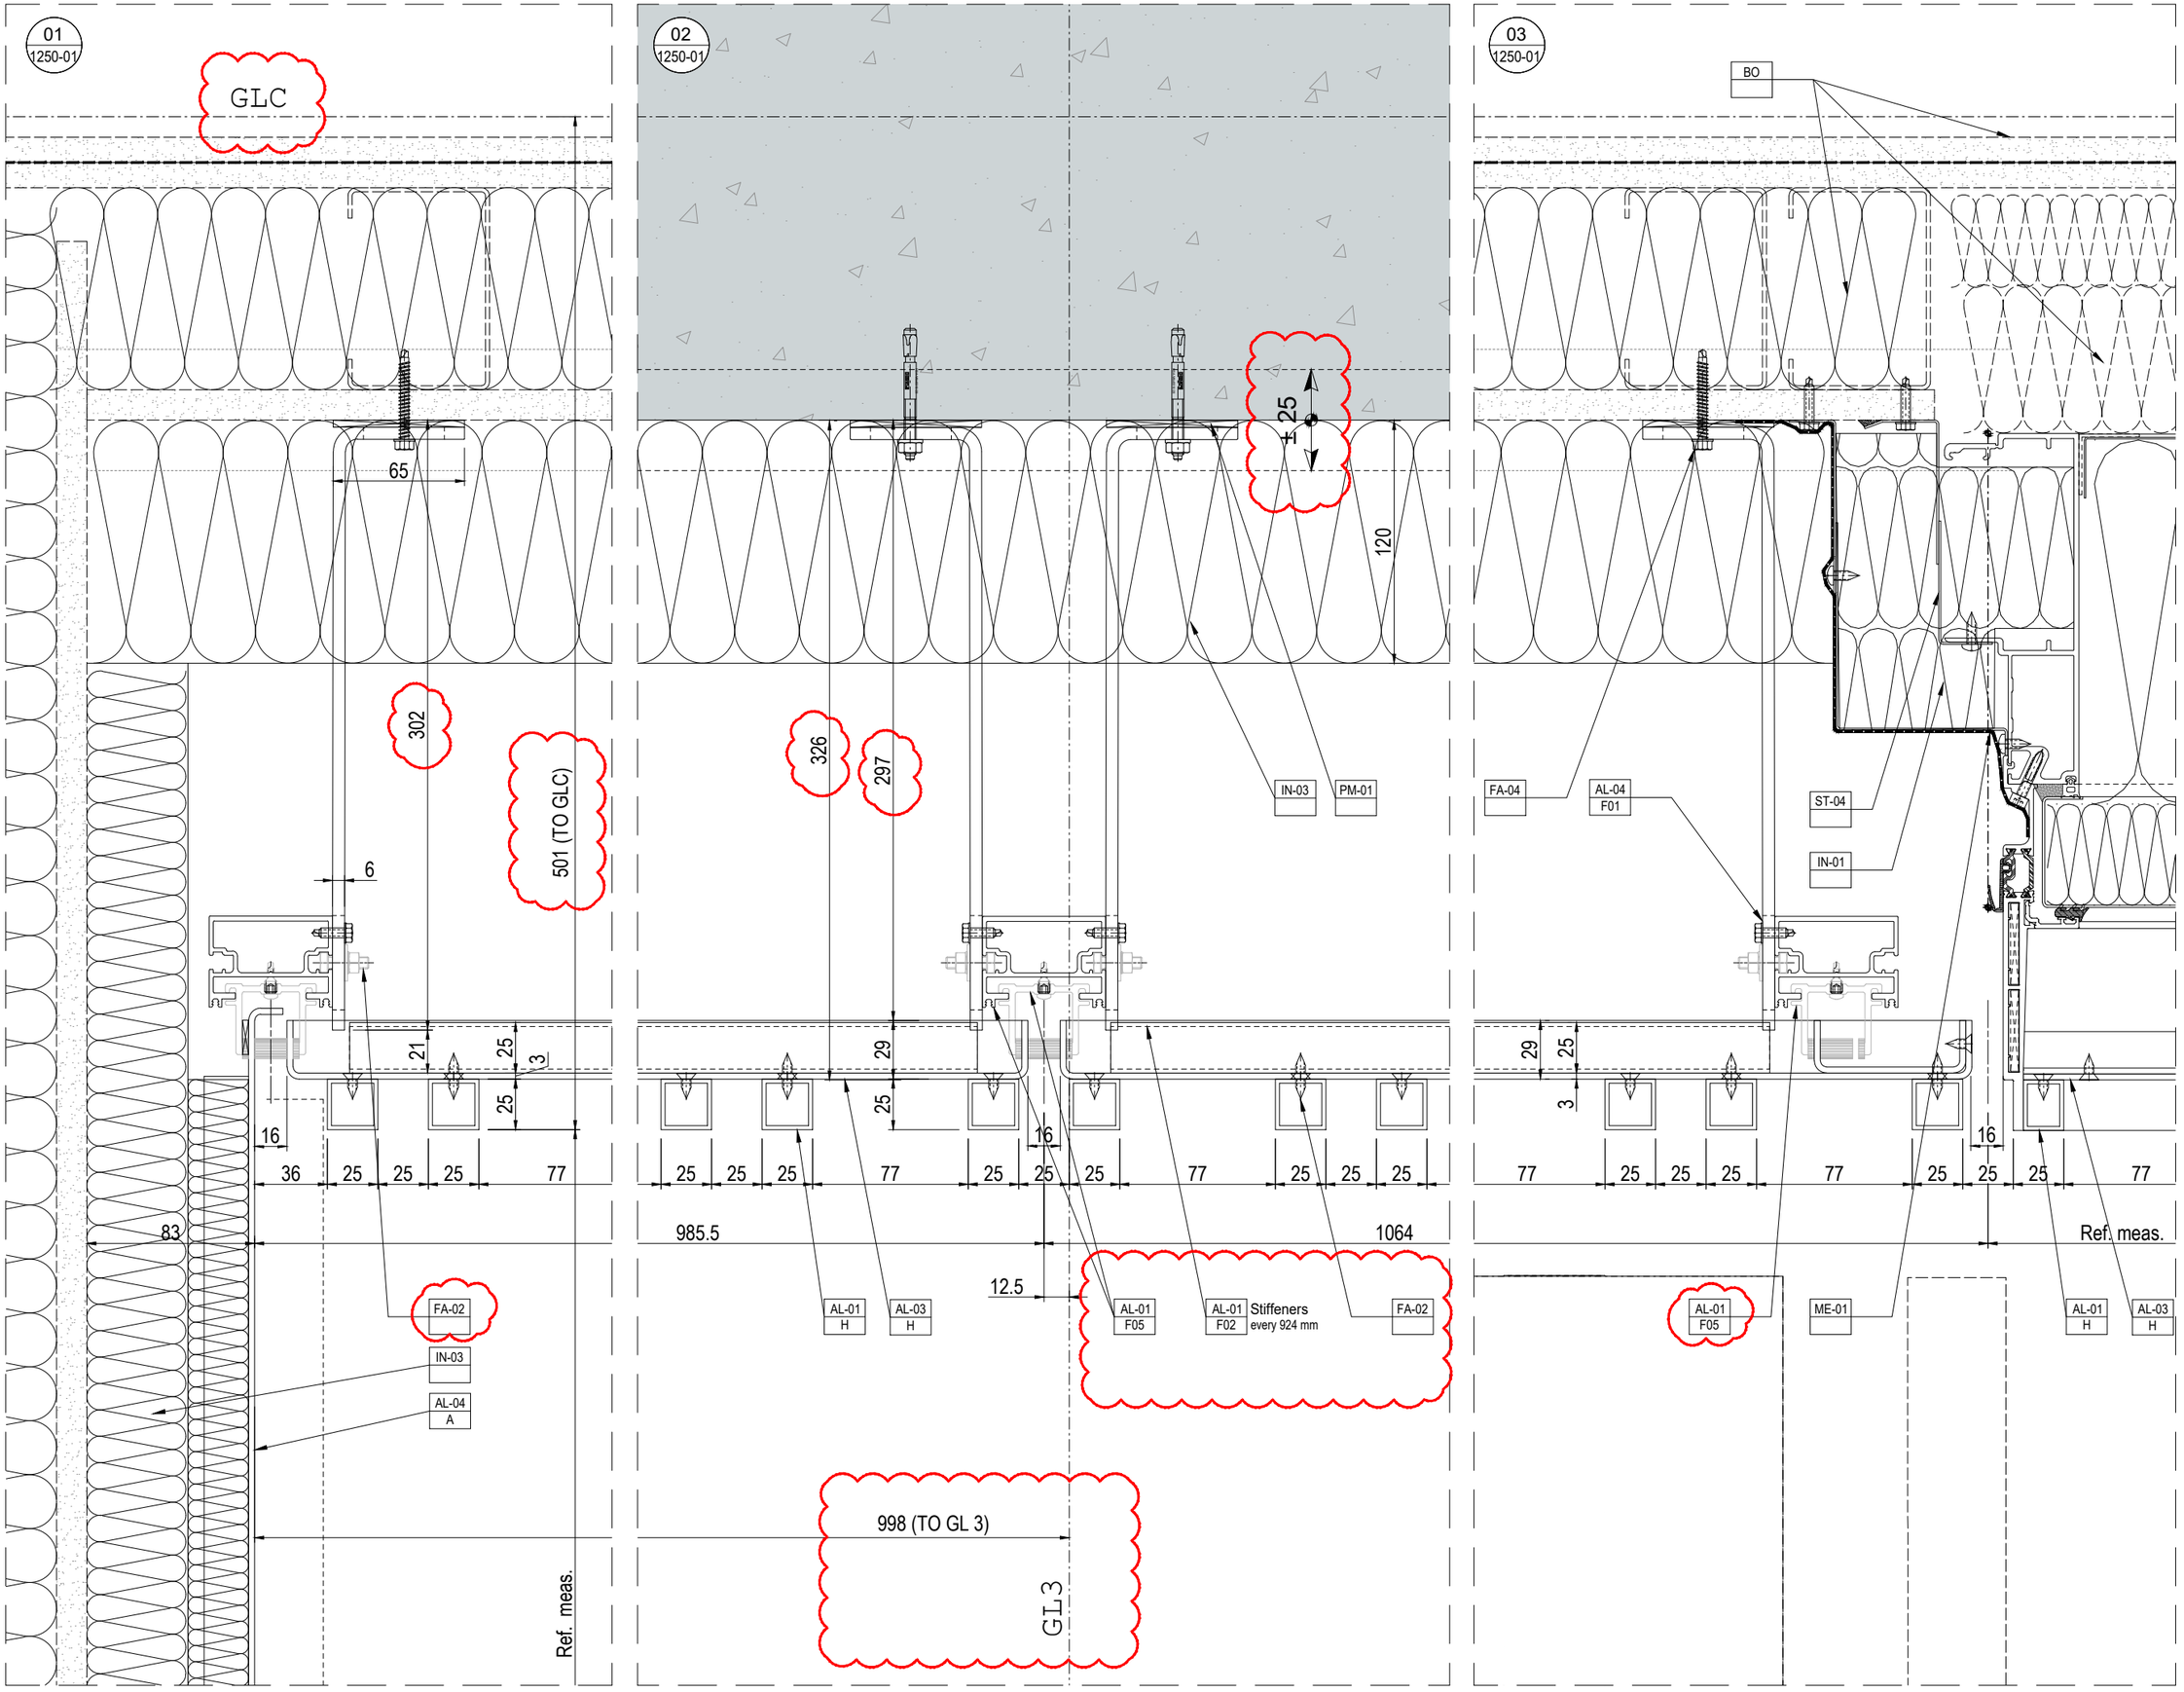

Proprietary Note:

The copyright of this drawing remains with us. No copies may be taken without our written consent nor the drawing made available to third parties. Legal action will be taken in case of breach of the above requirement.

NOTES:

Design Architect

Stiff + Trevillon Architects Ltd
16 Woodfield Road, London W9 2BE

Client

Rev	Date	By	Description
01	12/05/2020	FDC	SEE RED CLOUDS

Project name

BRILL PLACE RESIDENTIAL TOWER
Brill Place, London

Key plan

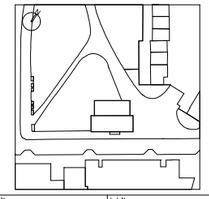

Project No. -

Lot No. -

bluesteel
EXCELLENCE FOR ARCHITECTURE
Via Vittorio Veneto, 13 – 31014 San Martino di Colle Umberto (TV) Italy
Phone 0438-500103—Fax 0438-500498

Title

Unitized System Facade
EWS02 - Rainscreen system Balcony
Horizontal details

Drawn by	Checked by	Approved by
FDC	D. Da Re	D. Da Re

Scale (A0 size)	First date of issue
1:3	10.04.2020

Status	Drawing No.	Revision No.
-	0182-1250-01	01

Preliminary

DIVULGATION AND REPRODUCTION FORBIDDEN BY LAW