SECTION A-A

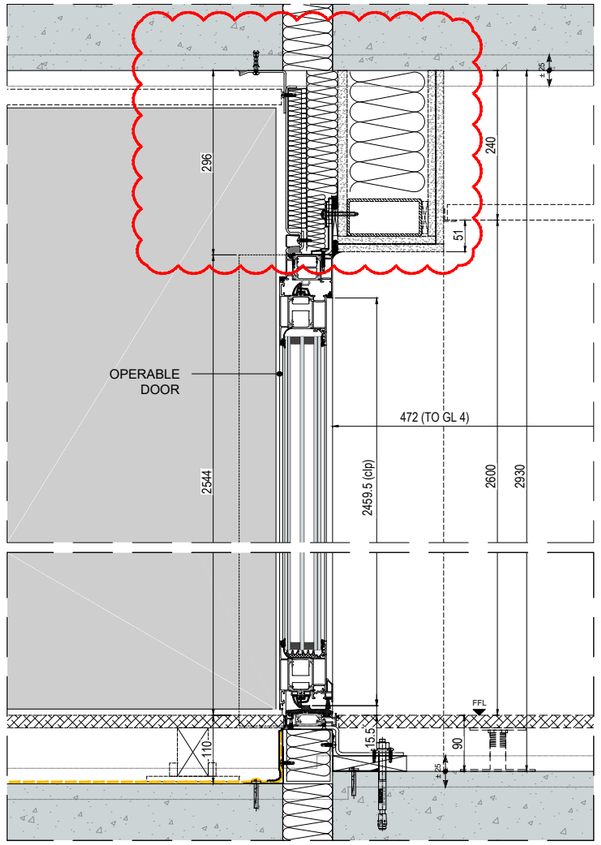

PARTIAL ELEVATION

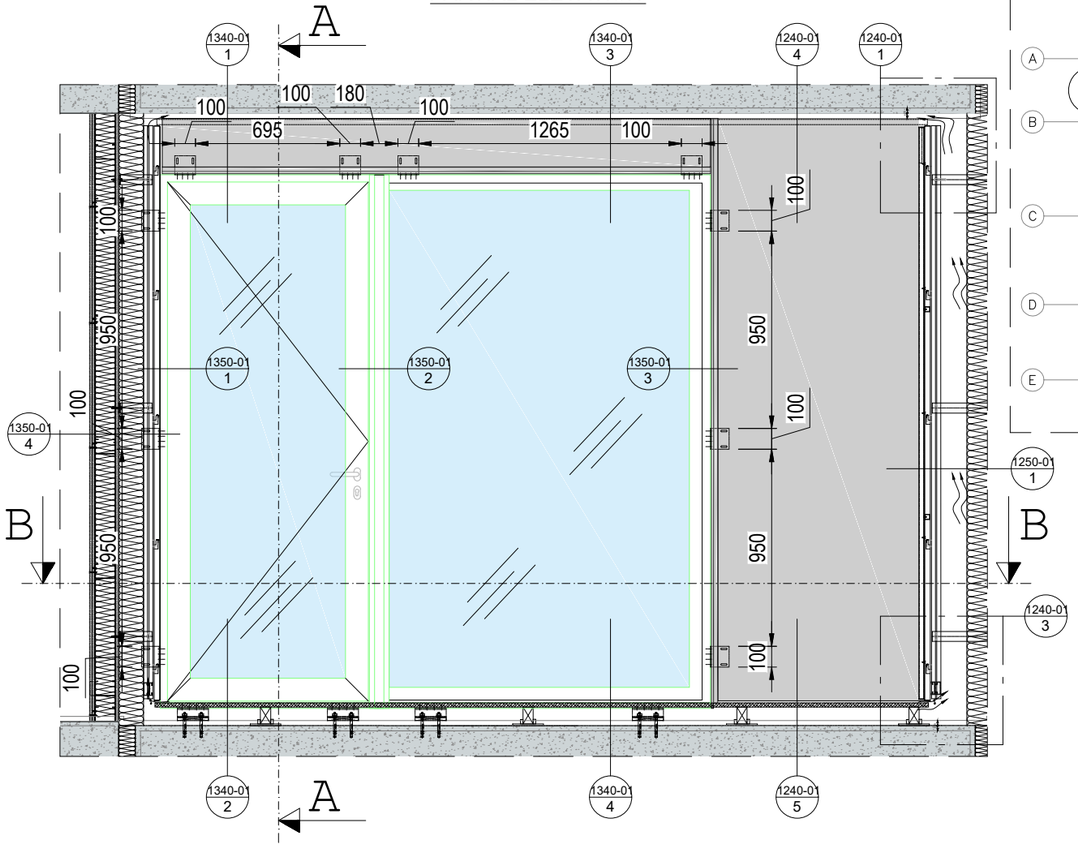

KEY PLAN

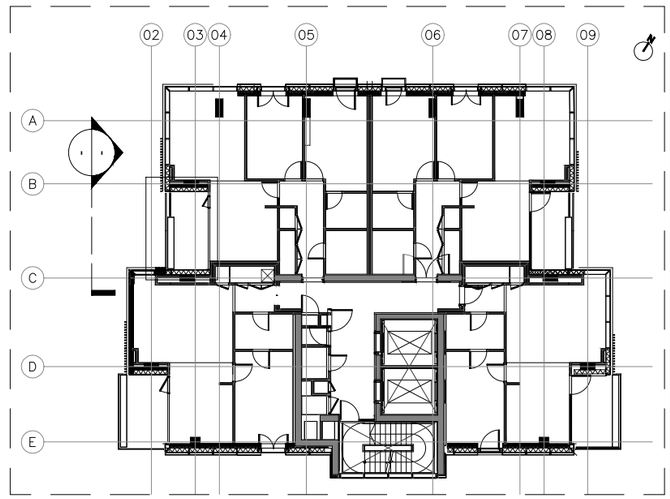

SECTION B-B

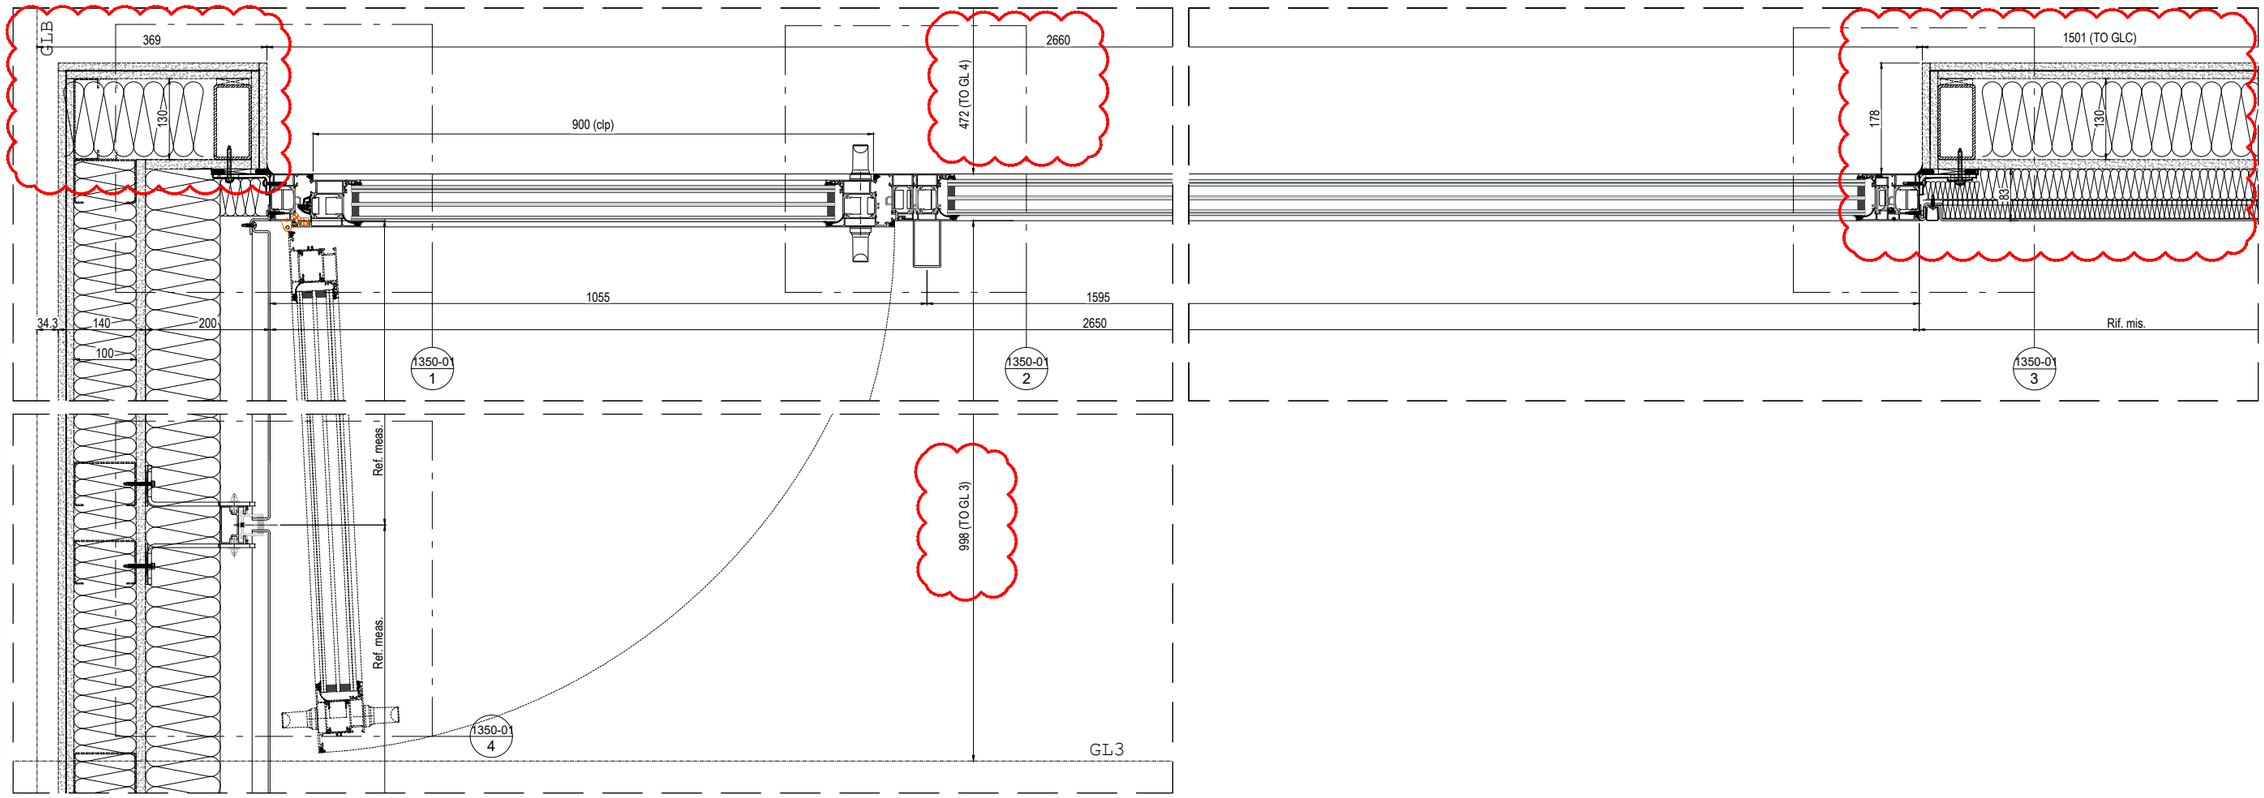

Proprietary Note:

The copyright of this drawing remains with us. No copies may be taken without our written consent nor the drawing made available to third parties. Legal action will be taken in case of breach of the above requirement.

NOTES:

Design Architect

Stiff + Trevillon Architects Ltd

16 Woodfield Road, London W9 2BE

Client

Rev.	Date	By	Description
01	29/04/2020	FDC	SEE RED CLOUDS

Project name

BRILL PLACE RESIDENTIAL TOWER

Brill Place, London

Key plan

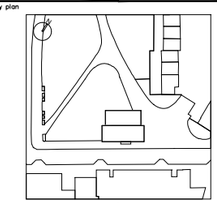

Project No. -

Lot No. -

bluesteel EXCELLENCE FOR ARCHITECTURE

Via Vittorio Veneto, 13 – 31014 San Martino di Colle Umberto (TV) Italy
Phone 0438-500103---Fax 0438-500498

Title

Windows system AWS75

EWS03 - Door & windows system

Partial elevation

Drawn by	Checked by	Approved by
FDC	D. Da Re	D. Da Re

Scale (A0 size)	First date of issue
-	16.04.2020

Status	Drawing No.	Revision No.
- Prelim rubbish	0182-1330-01	01

DIVULGATION AND REPRODUCTION FORBIDDEN BY LAW