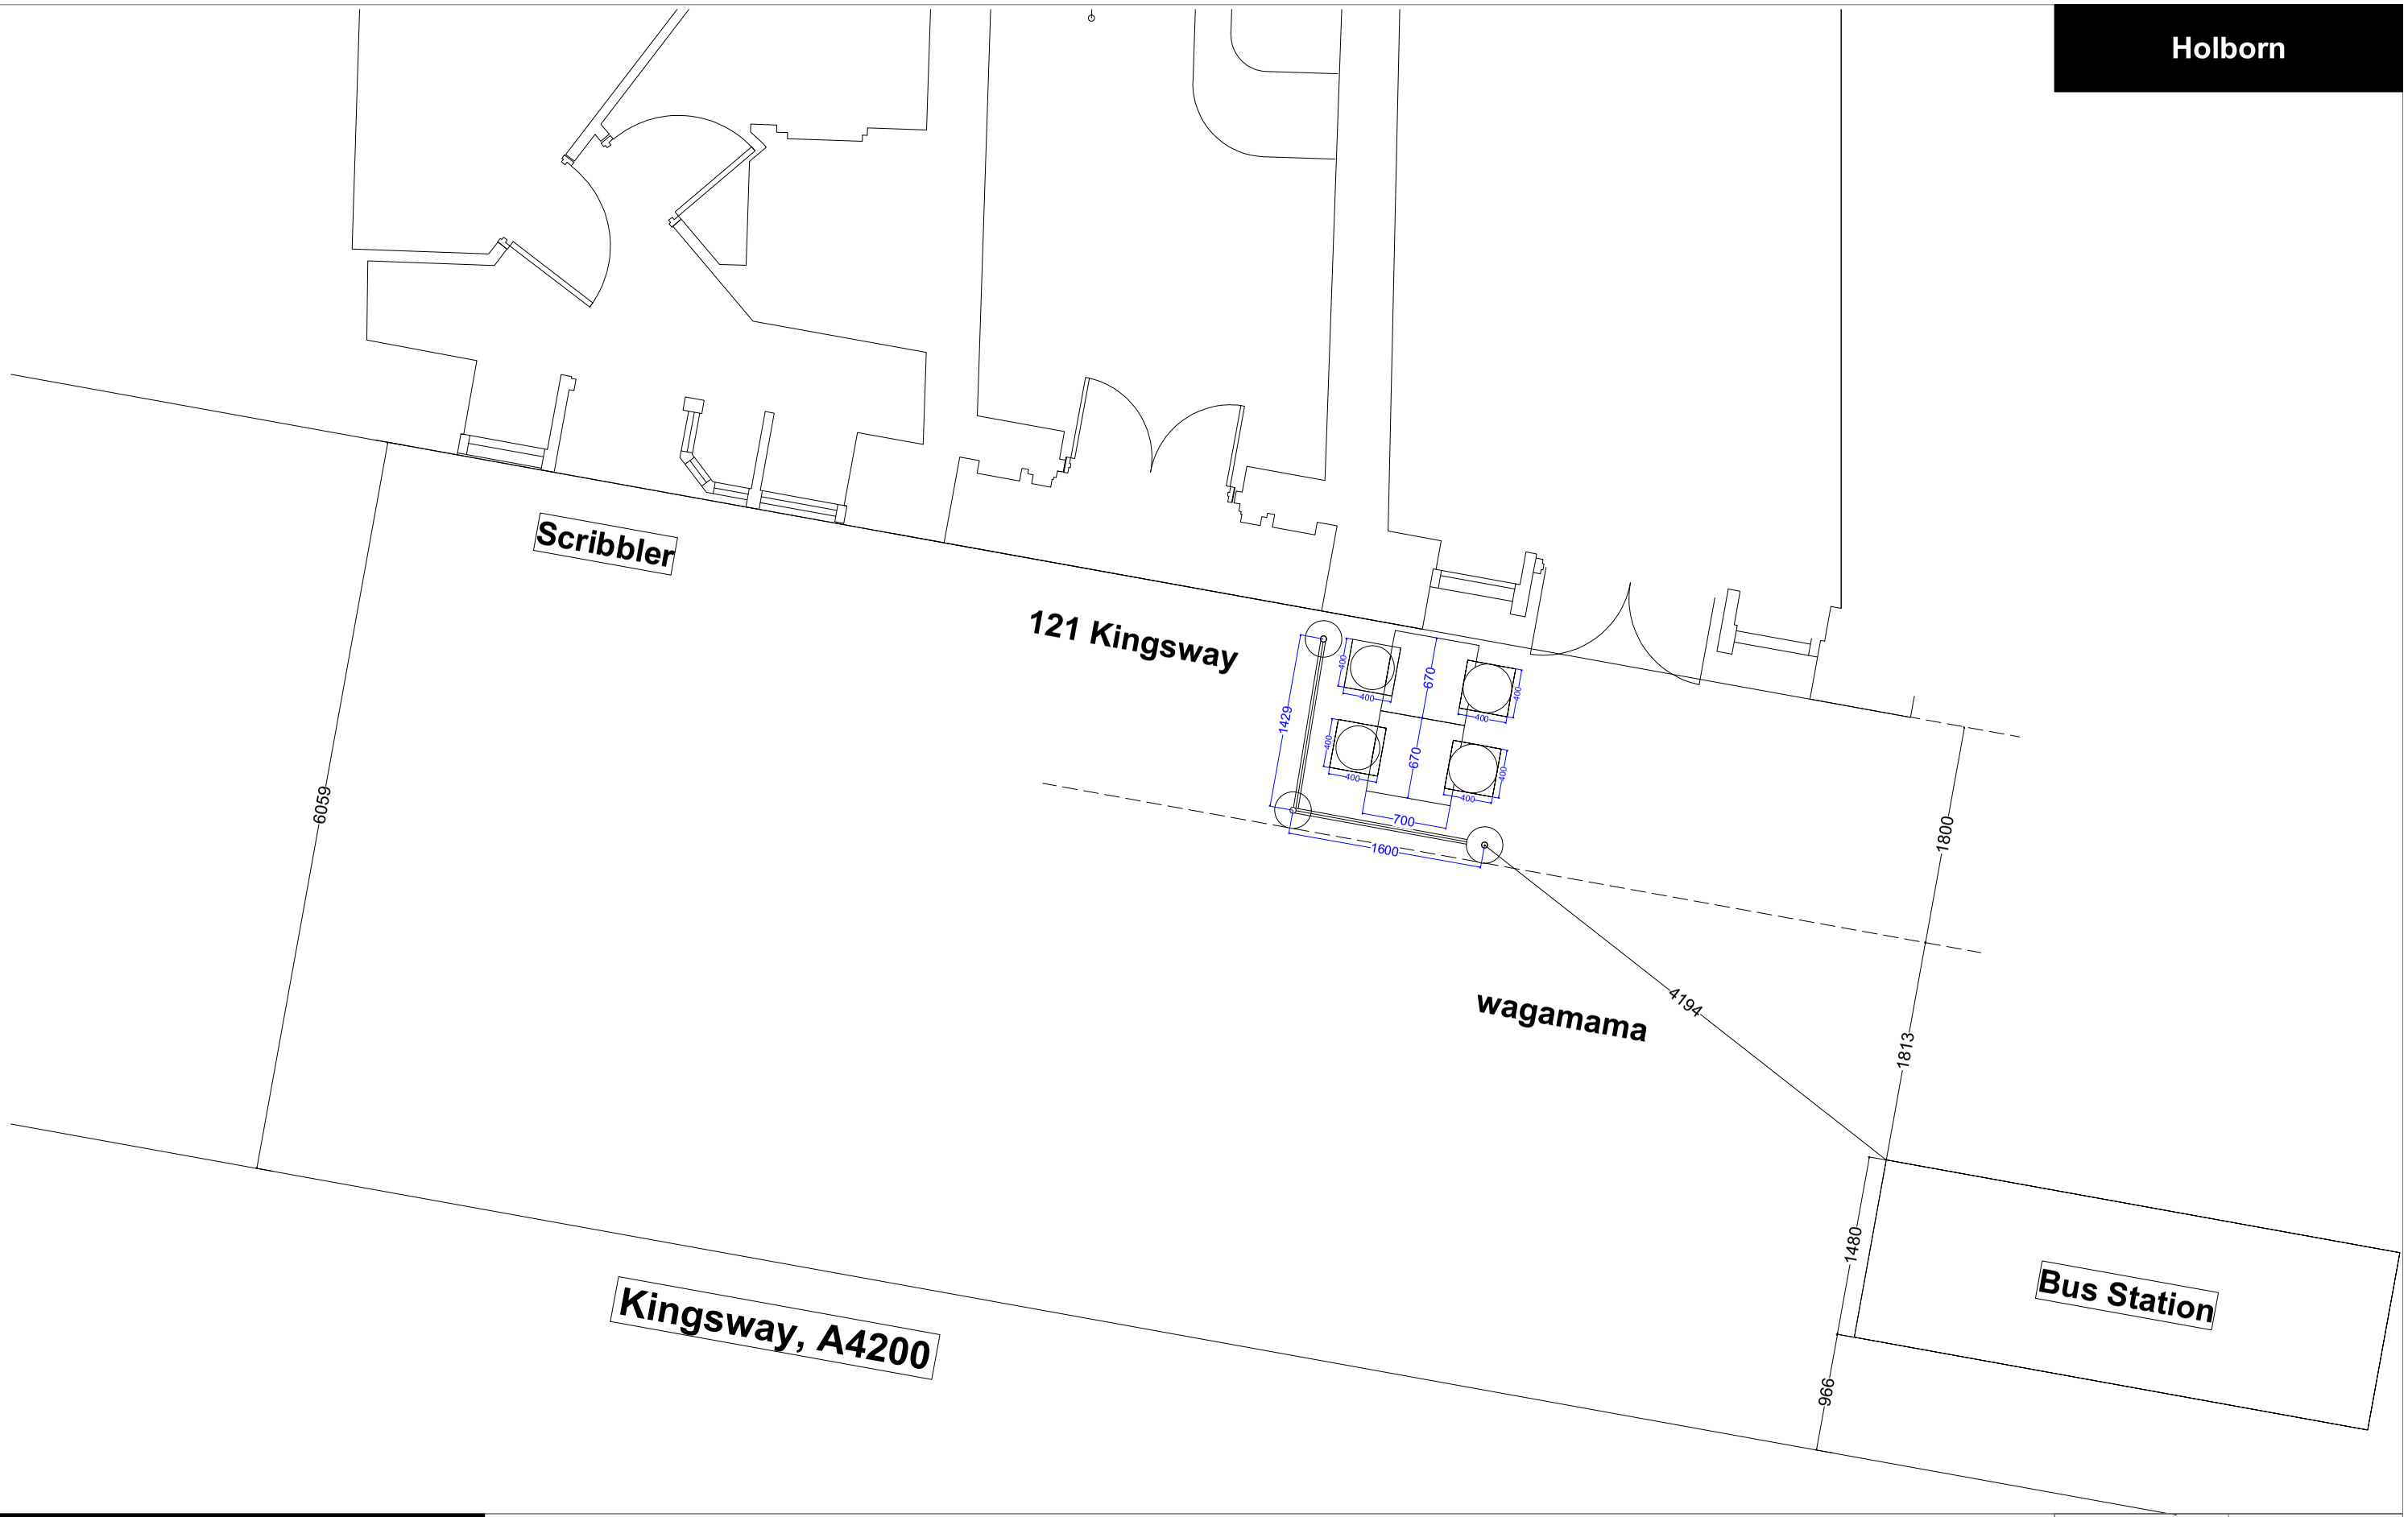

wagamama

Project Name Holborn
123 Kingsway, London WC2B 6PA

Drawing Name External Seating Area

Scale	Page Number
1:50 @ A3	1/1
Date	Drawn By
18 Jan 2017	MSMattu

do not scale from this drawing. all dimensions to be verified on site prior to manufacture and construction. the contractor is responsible for checking and confirming all dimensions and notifying any discrepancies to the designer. all works must be accordance with current building regulations. the drawings remain the property of wagamama ltd. copyright is reserved by them and the drawing is issued on the condition that it is not copied, reproduced, retained or disclosed to any unauthorised person, either wholly or in part without the consent of wagamama ltd.

wagamama ltd. 76 wardour street london W1F 0UR