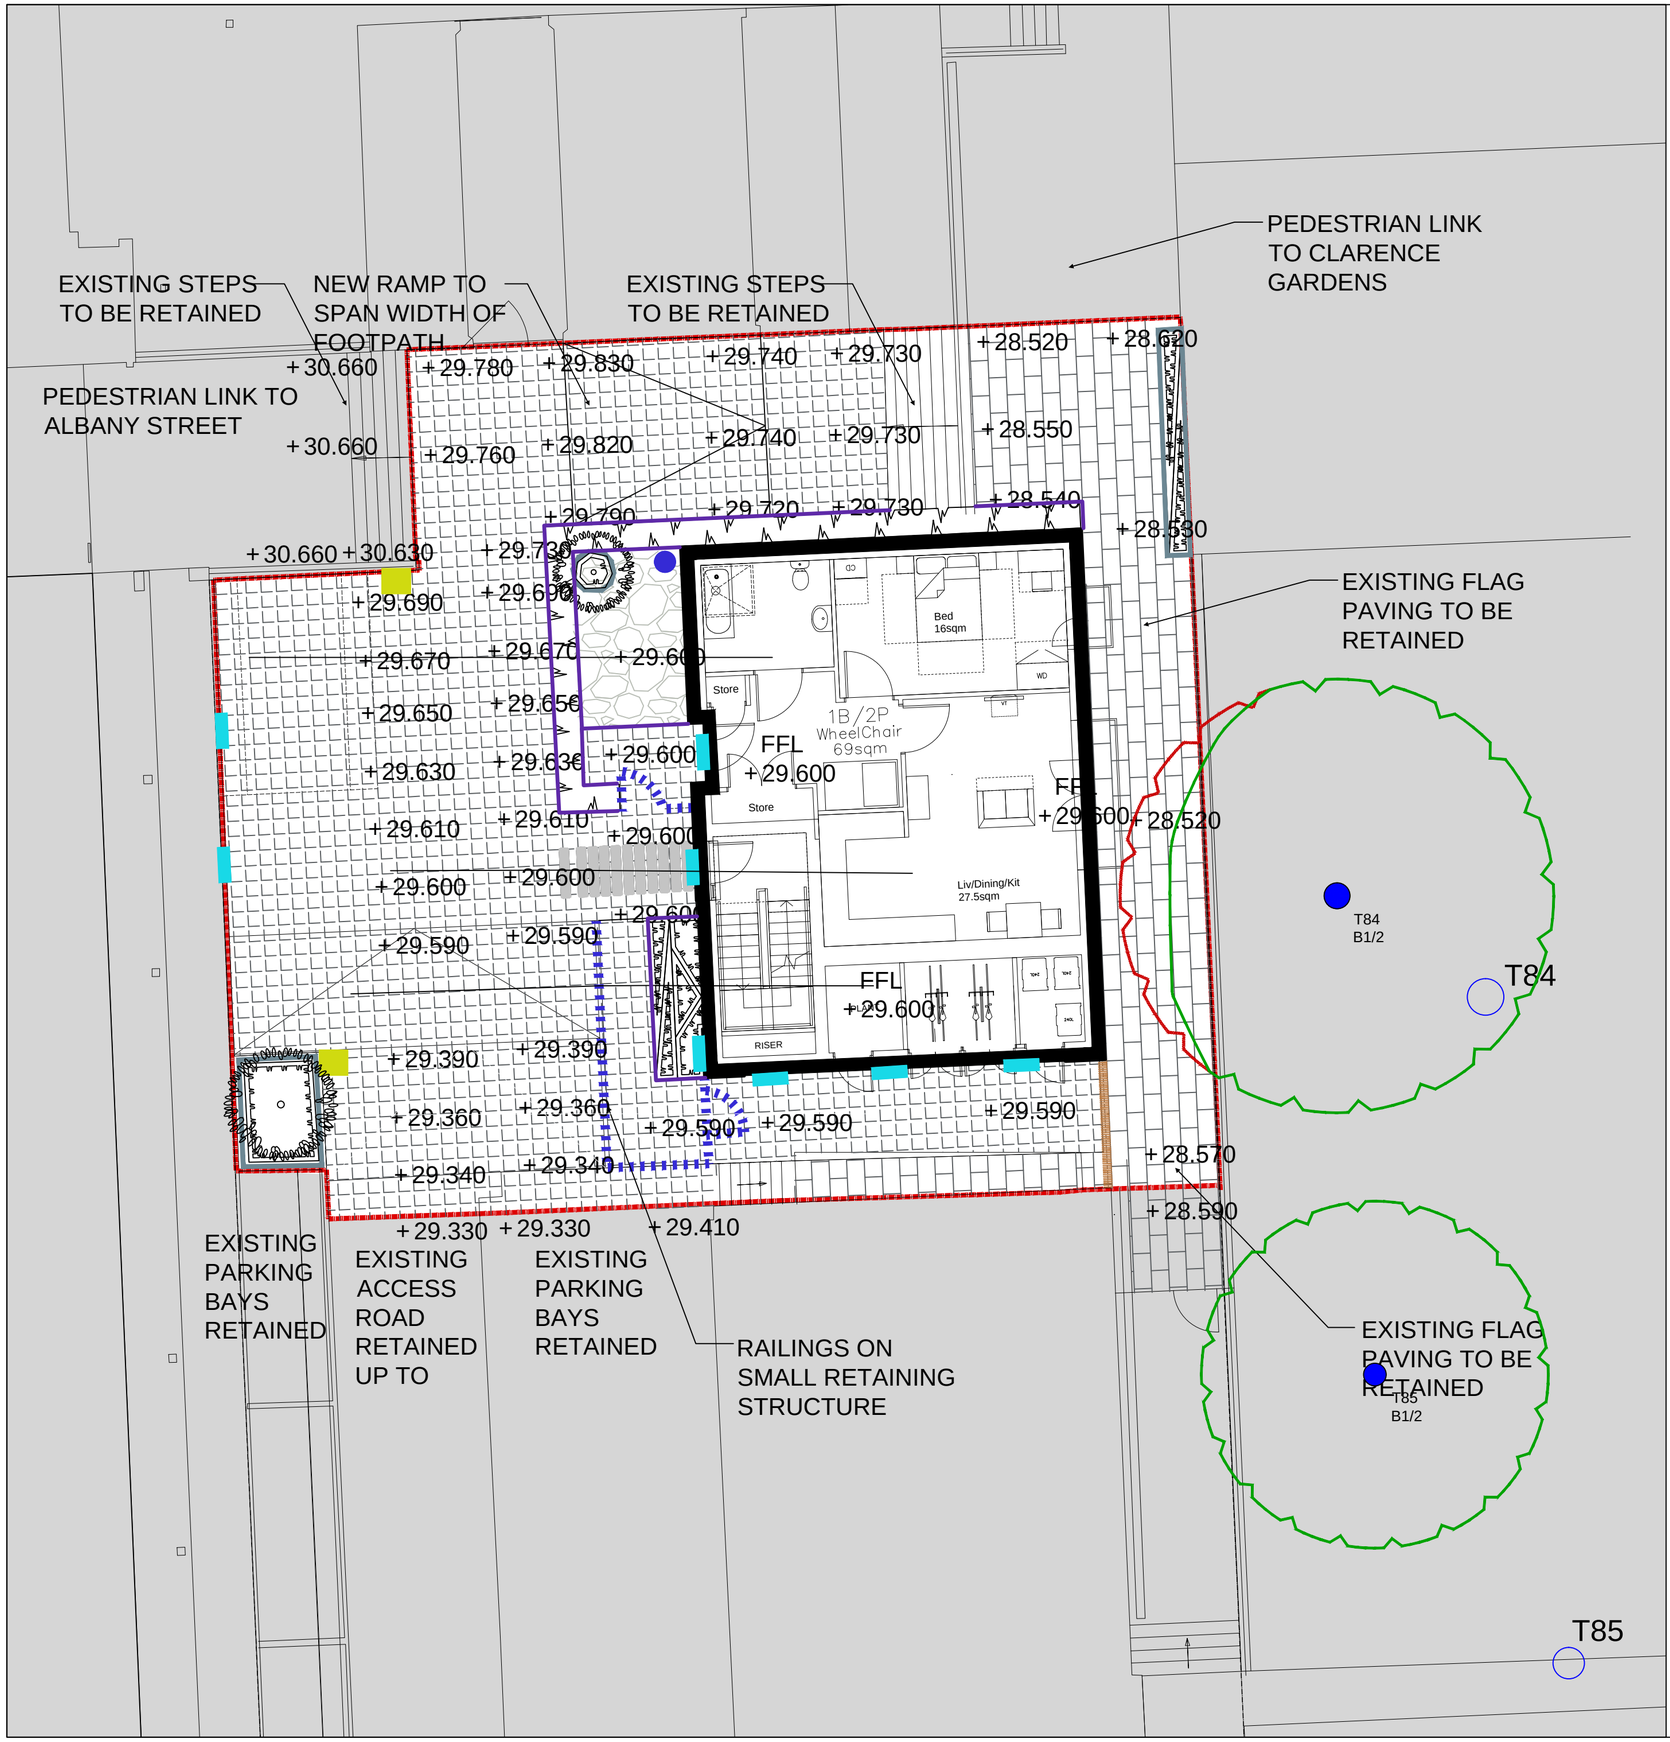

Hard Landscape Legend

- Proposed site boundary
- Existing trees to be retained and protected during construction
- Proposed specimen shrubs
- Proposed 1.2m high bespoke, in-situ concrete planter
- Proposed shrub planting
- Proposed hedge planting
- Existing flag paving to be retained
- Proposed Breedon gravel to be laid to supplier specification as supplied by Breedon-special-aggregates.co.uk
- Proposed Conservation Granite Aggregate Setts, colour charcoal, 100x100mm, as supplied by Marshalls, or similar
- Re-used granite kerbs 300mm wide
- Proposed 1.1m high metal railings, coated black as supplied by Jacksons Security or similar
- Proposed 1.1m high metal gate, coated black as supplied by Jacksons Security or similar
- Proposed 1.1m high close board fence
- Proposed pre-cast bespoke concrete planters, 1.2m high. Free draining into ground to avoid need for additional drainage
- Proposed surface edging to be level laid with a single row of granite conservation aggregate setts in charcoal, to be 100 x 100mm as supplied from Marshalls or similar
- Proposed 200L water butt
- +29.340 External finished levels
- Proposed locations for exterior lighting, to be Kirium Mini as supplied by DW Windsor or similar. To be coordinated with an M & E consultant
- Proposed locations for exterior lighting, to be Aventis eyelid as supplied by DW Windsor or similar. To be coordinated with an M & E consultant

Rev	Date	Details	Drawn
C	11.05.16	Amend planter details	JS
B	08.04.16	Client comments	JS
A	26.02.16	VE updates	JS

ACD ENVIRONMENTAL
Ecology
Archaeology
Arboriculture
Landscape Architecture

ACD at these offices:
Rodbourne Rail Business Centre, Grange Lane, Malmesbury, SN16 0ES
Tel: 01666 825646

Courtyard House, Mill Lane, Godalming, GU7 1EY
Tel: 01483 425714

Suite 6, Crescent House, Yonge Close, Eastleigh, SO50 9SX
Tel: 02382 026 300
email: mail@acdenv.co.uk
www.acdenvironmental.co.uk

Lovell Partnerships Limited

scheme: Regent's Park Estates St. Bede's Mews
client: Lovell Partnerships Ltd
drawing: Hard Landscape Proposals
date: September 2015
scale: 1:100@A2
drawing no: LOV20039-12C
drawn: JNT checked: JS

Copyright of ACD Environmental Ltd. All rights described in Chapter IV of the Copyright, Designs and Patents Act 1988 have been generally asserted: 2011. Copyright of this plan remains with ACD until all fees have been paid in full.