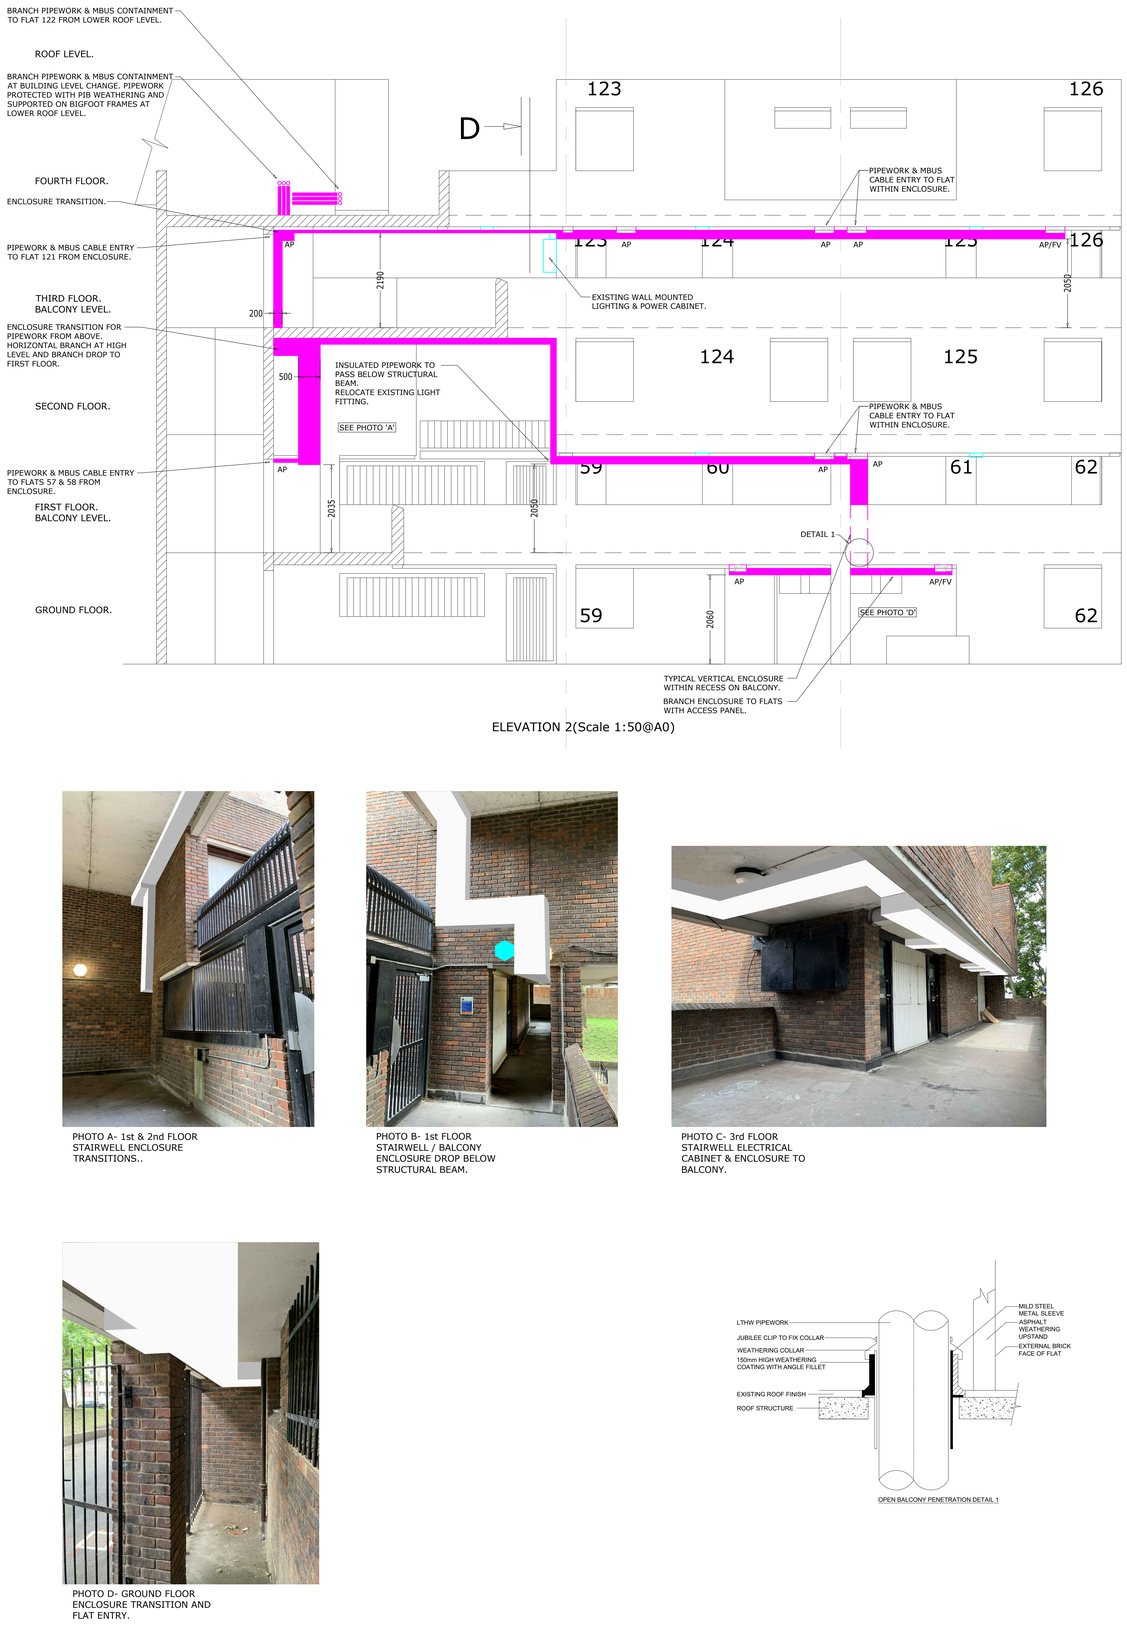

ELEVATION 2(Scale 1:50@A0)

PHOTO A- 1st & 2nd FLOOR STAIRWELL ENCLOSURE TRANSITIONS..

PHOTO B- 1st FLOOR STAIRWELL / BALCONY ENCLOSURE DROP BELOW STRUCTURAL BEAM.

PHOTO C- 3rd FLOOR STAIRWELL ELECTRICAL CABINET & ENCLOSURE TO BALCONY.

PHOTO D- GROUND FLOOR ENCLOSURE TRANSITION AND FLAT ENTRY.

OPEN BALCONY PENETRATION DETAIL 1

SCALE BAR 1:50

0 1 2 3 4 5 10

SCALE BAR 1:20

1 2 3 4

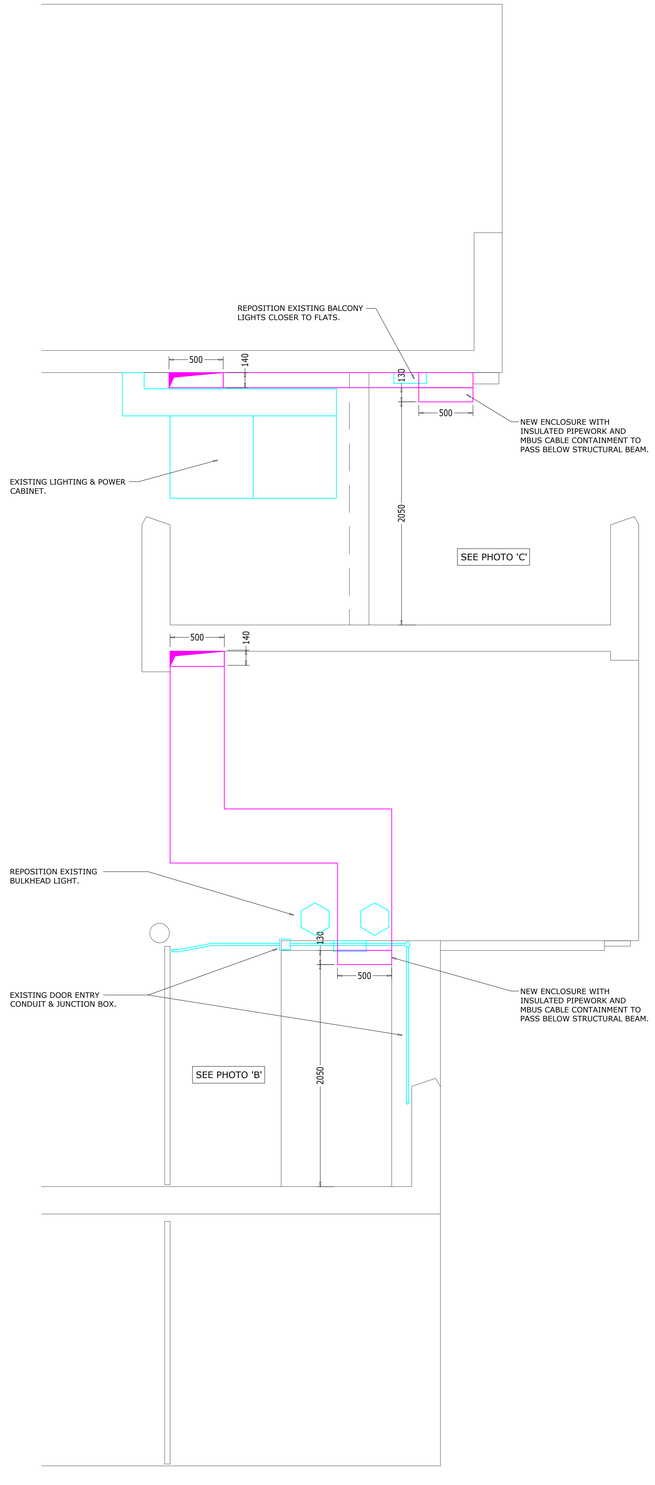

SECTION D-D (Scale 1:20@A0)

Copyright for this drawing remains the property of Invicta Building Services Ltd and copies can only be made with prior permission.

Notes:

THIS DRAWING IS TO BE READ IN CONJUNCTION WITH PLANNING APPLICATION EXISTING ELEVATION DRAWING i1237/M/DET/SF9/ 16 & 17.
NEW LAYOUT AND DETAILS DRAWING i1237/M/DET/SF9 18 & 19.
FURTHER REFERENCE IS TO BE MADE TO PRE-PLANNING DRAWING i1237/M/DET/SF9/1 AND ASSOCIATED DETAIL DRAWINGS VIEWS 'A' TO 'N' INCLUSIVE.

AP- ACCESS PANEL
FV- FLUSHING VALVE
PIB- POLYISOBUTYLENE WATERPROOF RUBBER COVERING COLOUR BLACK

ISSUED FOR APPROVAL

Status A ..... ☐
(Proceed - No further comments)

Status B ..... ☐
(Proceed incorporating comments)

Status C ..... ☐
(Rejected)

Signed .....

Date .....

Rev	Date	Description	Drawn
C	13.01.21	First application issue.	RDA

Status: PLANNING APPLICATION

INVICTA Building Services Ltd
Weald Court, 101-103 Tonbridge Road,
Hildenborough,
Kent TN11 9HL
Telephone: 01732 833552
Facsimile: 01732 834768

CLIENT
LONDON BOROUGH OF CAMDEN

PROJECT
ST SILAS ESTATE HEATING SYSTEM INSTALLATION CONTRACT. LONDON NW5

TITLE
SOUTHFLEET BLOCK 9 PLANNING APPLICATION NEW ELEVATION AND DETAILS DRAWING

Drawn: RDA	Date: 09.01.21	Scale:1:50@A0
Drawing No. i1237/M/DET/SF9/20		Rev. C