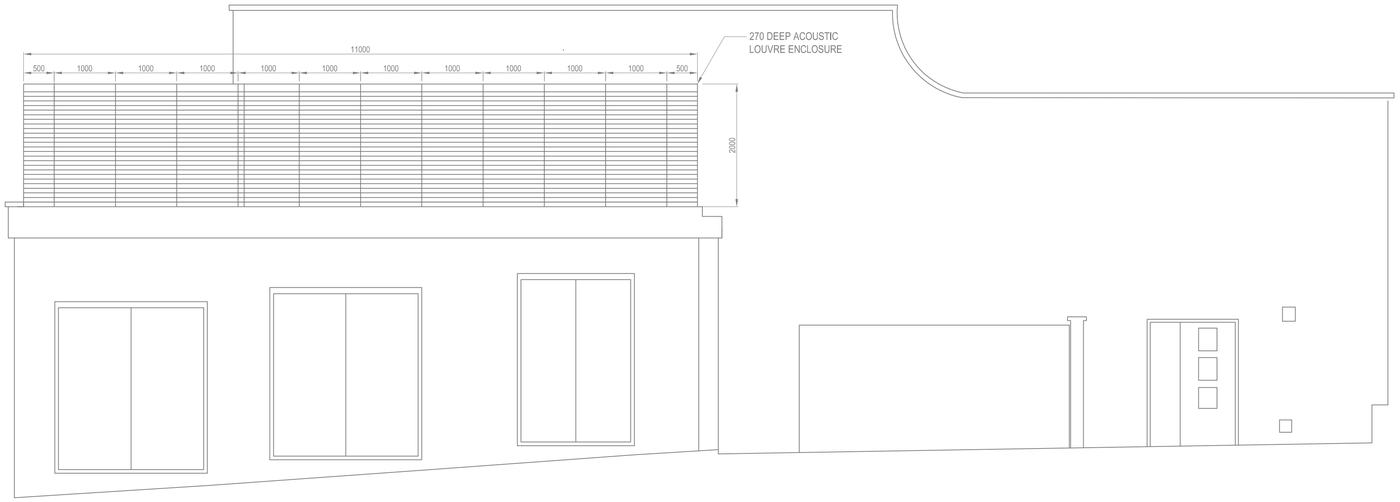

Existing South East Elevation

© Buro Happold Limited or its group companies.
All Rights reserved. Buro Happold and its group companies assert (unless otherwise agreed in writing) their rights under s.77 to 89 of the Copyright, Designs and Patents Act 1988.

DO NOT SCALE THIS DRAWING.

Notes

1. THIS DRAWING IS COPYRIGHT AND SHALL NOT BE REPRODUCED WITHOUT PERMISSION.
2. DIMENSIONS GOVERN ON ALL DRAWINGS AND DETAILS. SHOULD ANY DISCREPANCIES BE FOUND WITH THIS DRAWING AND ANY ASSOCIATED DRAWINGS OR SPECIFICATIONS THIS SHOULD BE BROUGHT TO THE ATTENTION OF THE M&E BUILDING SERVICES CONSULTANT IMMEDIATELY.
3. UNLESS OTHERWISE STATED ALL DIMENSIONS ARE IN MILLIMETRES.
4. DO NOT SCALE FROM THIS DRAWING.
5. DIMENSIONS TO BE CHECKED ON SITE BEFORE ANY WORK IS PUT IN HAND OR PREFABRICATED.
6. THIS DRAWING SHOULD ONLY BE USED FOR THE SPECIFIC SERVICES INTENDED.

Key Plan

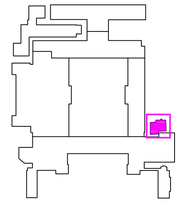

Rev	Description	Date	Drn	Ch'd
00	Planning	17/11/20	SC	PB

Planning

Status of drawing

BUROHAPPOLD ENGINEERING

Client British Museum

Project British Museum - Gallery 1 Chiller

Drg Title **Gallery 1 Chiller**
Existing South East Elevation

Scales@A1	1:50	Job No.	0045387
Drawn by	SC	Drawing No.	BM-BHE-02-XX-DR-AC-1003
Checked by	PB		
Date	17/11/20	Rev	00

Fabrice Cardulli \\Srv-sebh01\project filing\0045387 British Museum LTP 2020 - 2021\721 Trane\Client\01199 - BH Site Plan\CAD\E100-1005 Existing Elevation Sketch.dwg