


Section A–A
1:100

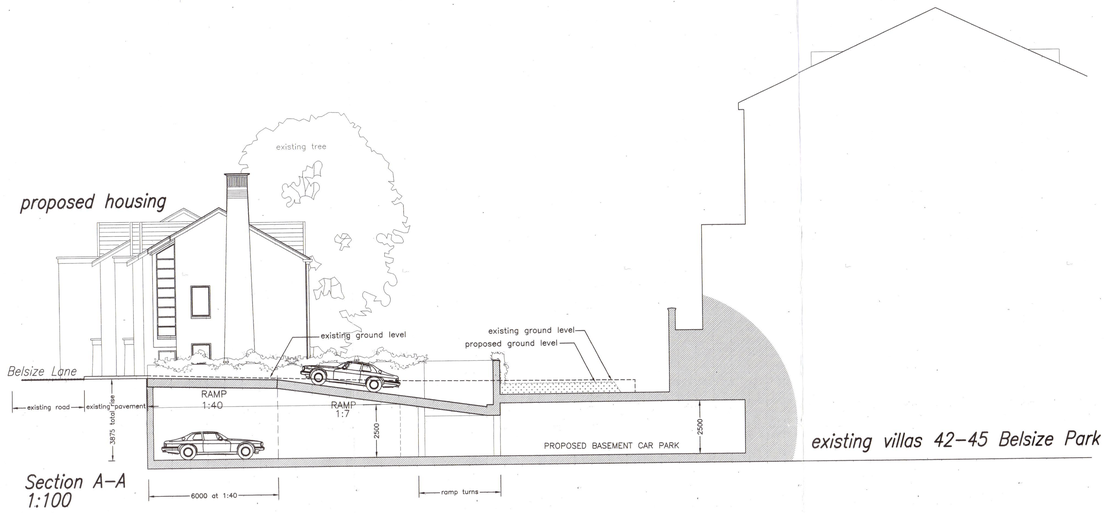


Section B–B
1:100




Section C–C
1:100

0m 10m
0ft 30ft

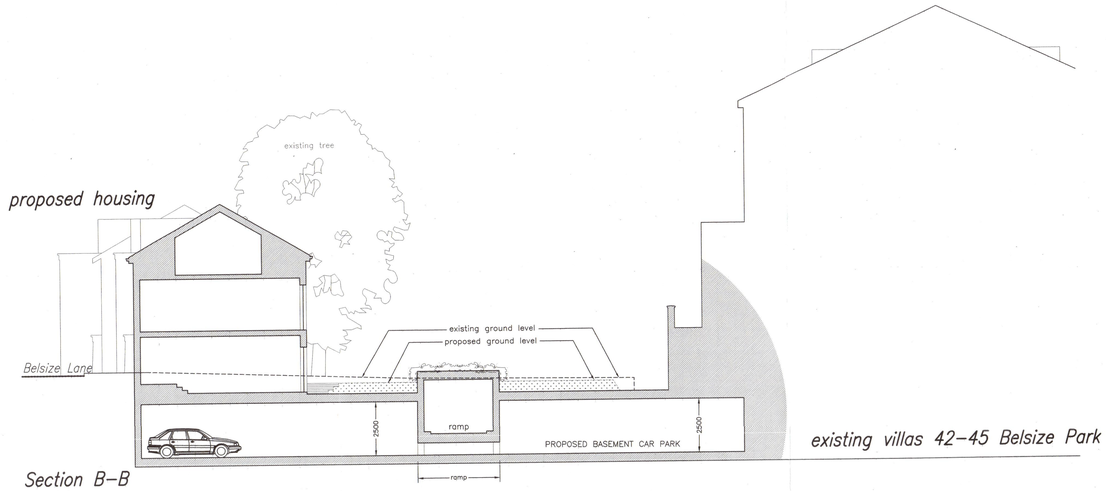


PLAN OF RAMP Scale 1:100

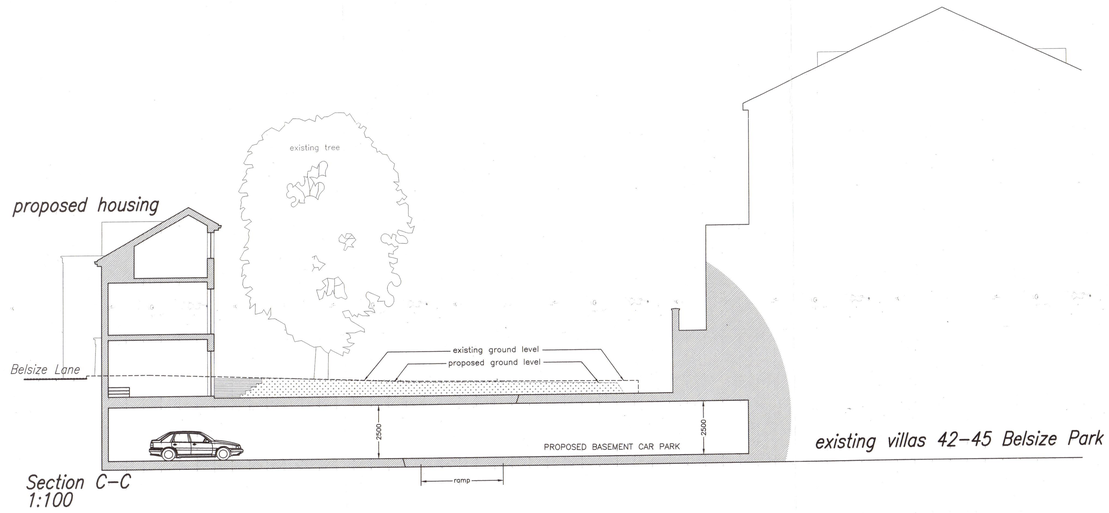


SECTION THROUGH RAMP Scale 1:100

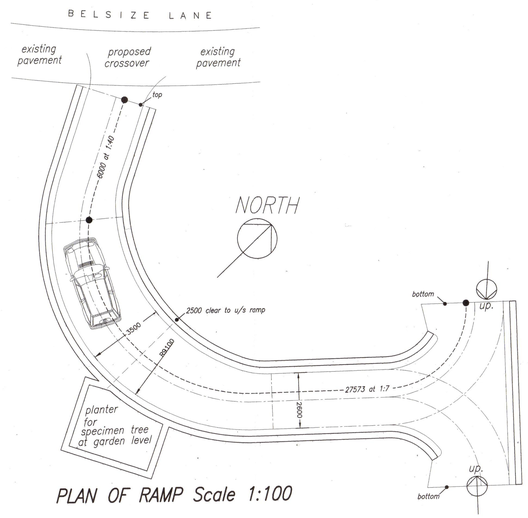


Section Lines 1:200

This scheme is subject to town planning and all other necessary consents. Dimensions, areas and levels where given are only approximate and subject to site survey.

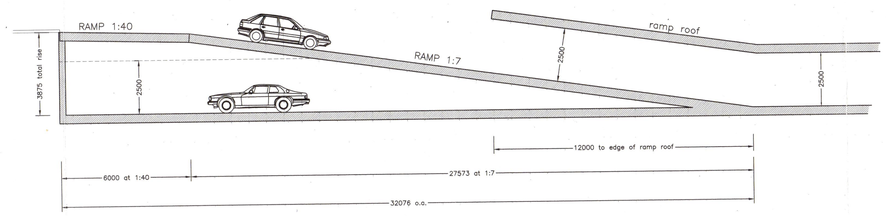All dimensions are to be checked on site.
Any discrepancies are to be reported to the architect before work commences. Figured dimensions only are to be taken from this drawing.

This drawing is to be read in conjunction with all relevant consultants' and/or specialists' drawings/documents and any discrepancies or variations are to be notified to the architect

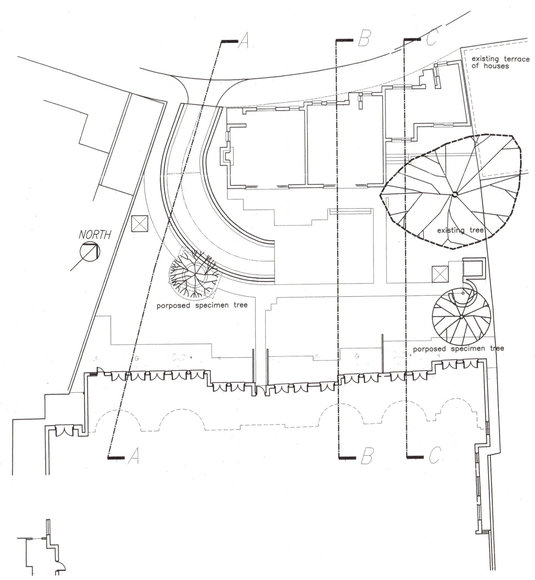notes
A – 13-7-98 – Site plan amended for Unit 3 changes (changed from 3 to 2 Bed); Section C-C amended.

P9802361R2


The Stephen Greenbury Partnership
Chartered Architects
4 Duke's Mews, Manchester Square, London W1M 5RB
Tel: 0171-486 3658 Fax: 0171-487 4104


42–45 BELSIZE PARK
LONDON, NW3

Basement, Vehicle Ramp and Garden Sections

| scale | date | Checked |
|---|---|---|
| 1:100/200 (A0) | July 98 | |

drawing number
380–14 A

A