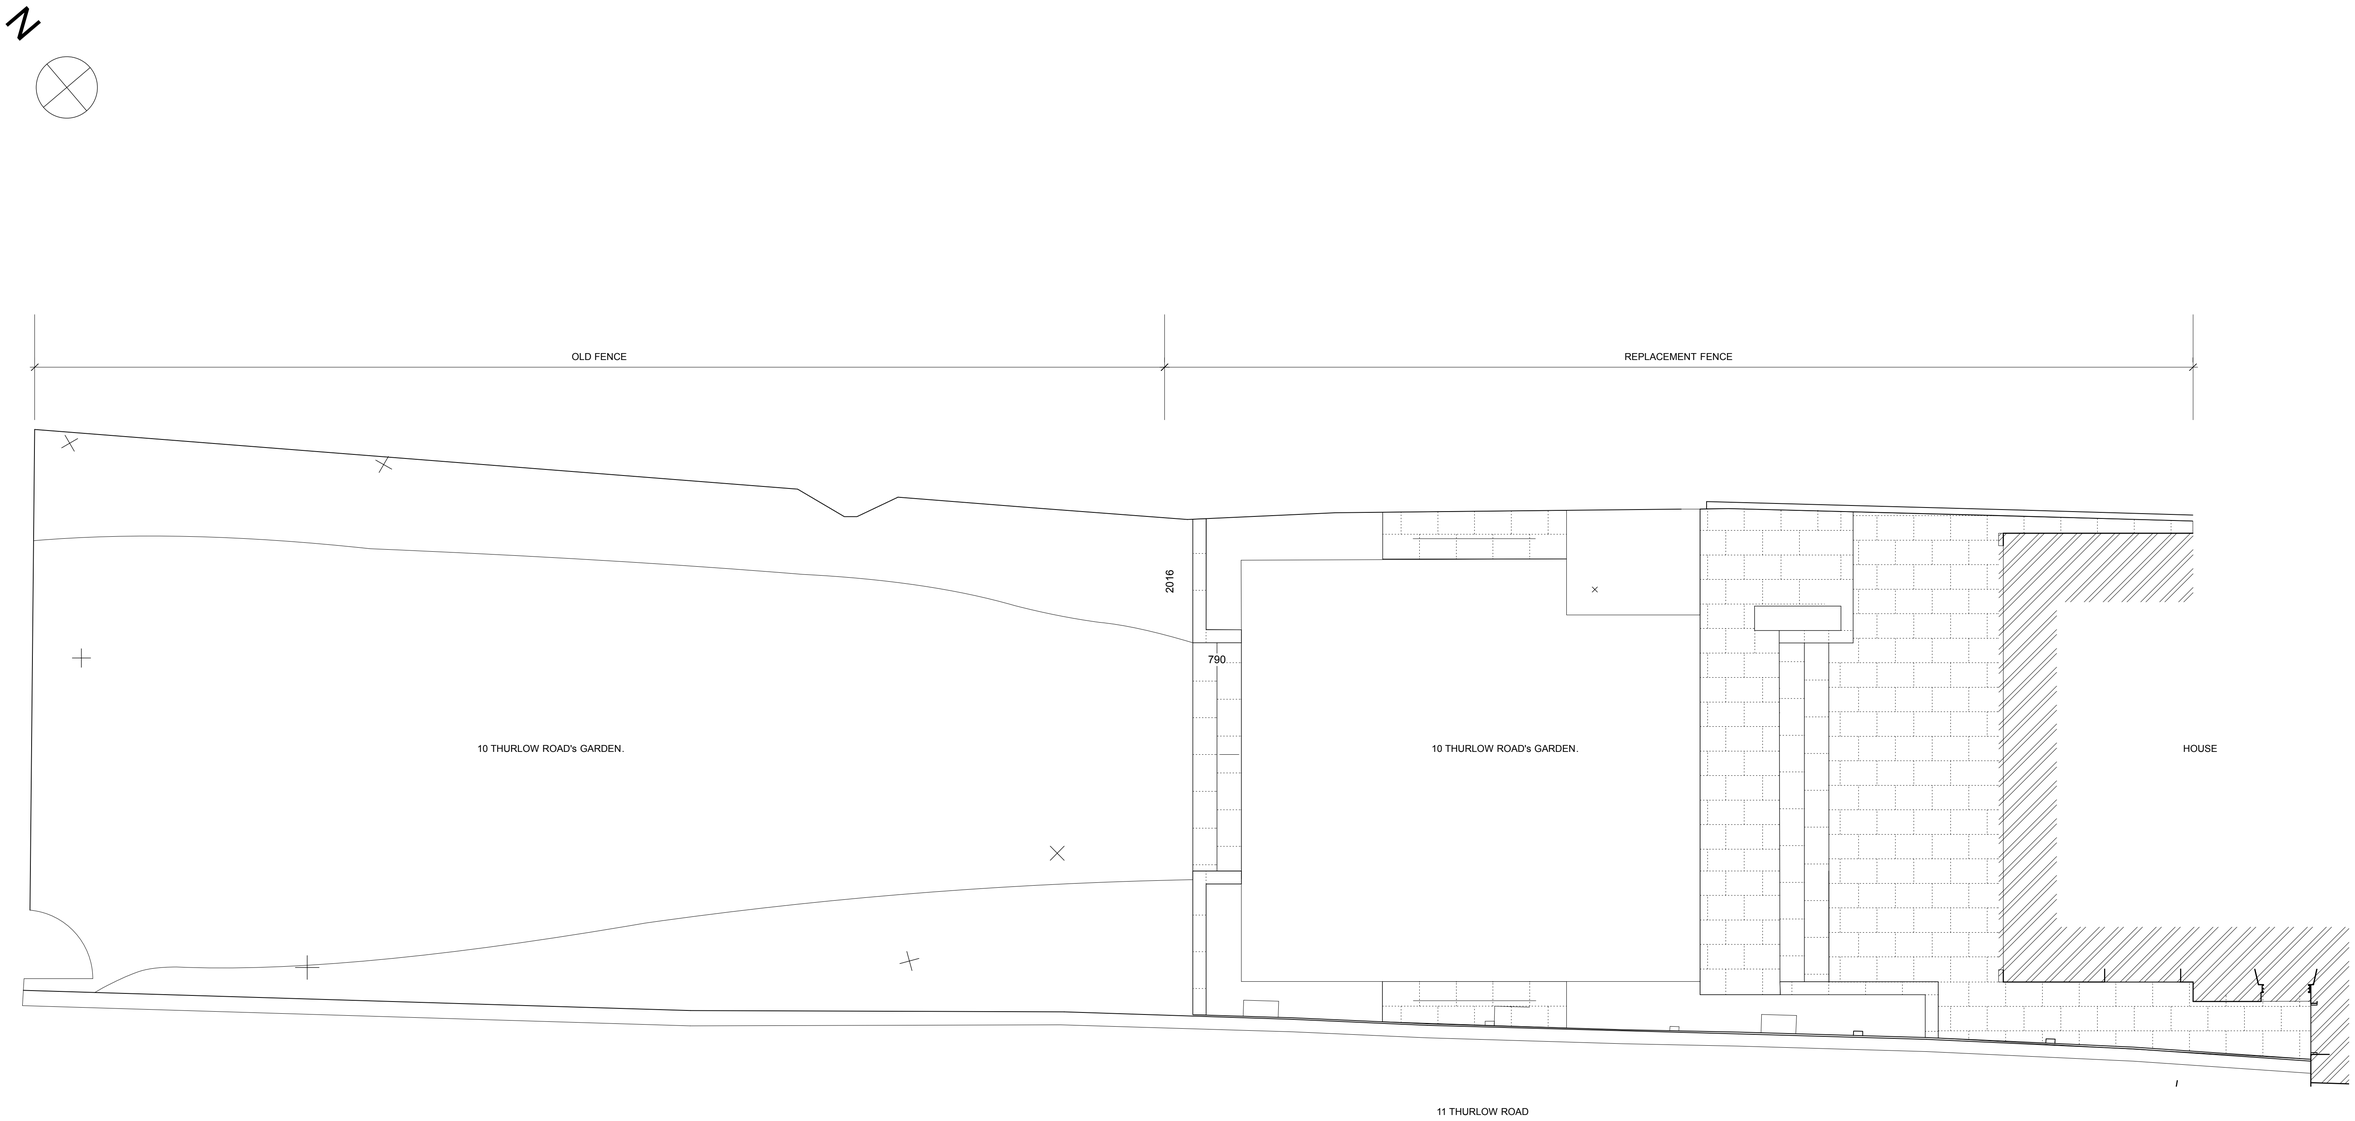

1 GARDEN PLAN
Scale: 1:50

0mm 500mm 1,000mm 2,000mm 5,000mm 10,000mm
GRAPHIC SCALE @ 1:50

© Do not scale working dimensions from this drawing. Read drawings in conjunction with all relevant consultant drawings and specifications. In case of incongruencies between information - consult the architect for final decision. Deviations from these drawings shall not be made without first consulting the architect.

NOTES

CHECK	REVISION NOTES	DATE	REV.
—	FIRST ISSUE NOTE	04/12/2020	P0

10 THURLOW ROAD
LONDON
NW3 5PL

GARDEN PLAN

PLANNING
DRAWING STATUS

JOB NO.	SCALE (AS SHOWN)	DRAWING NO.	REV
0001	1:50@A1	000	P0