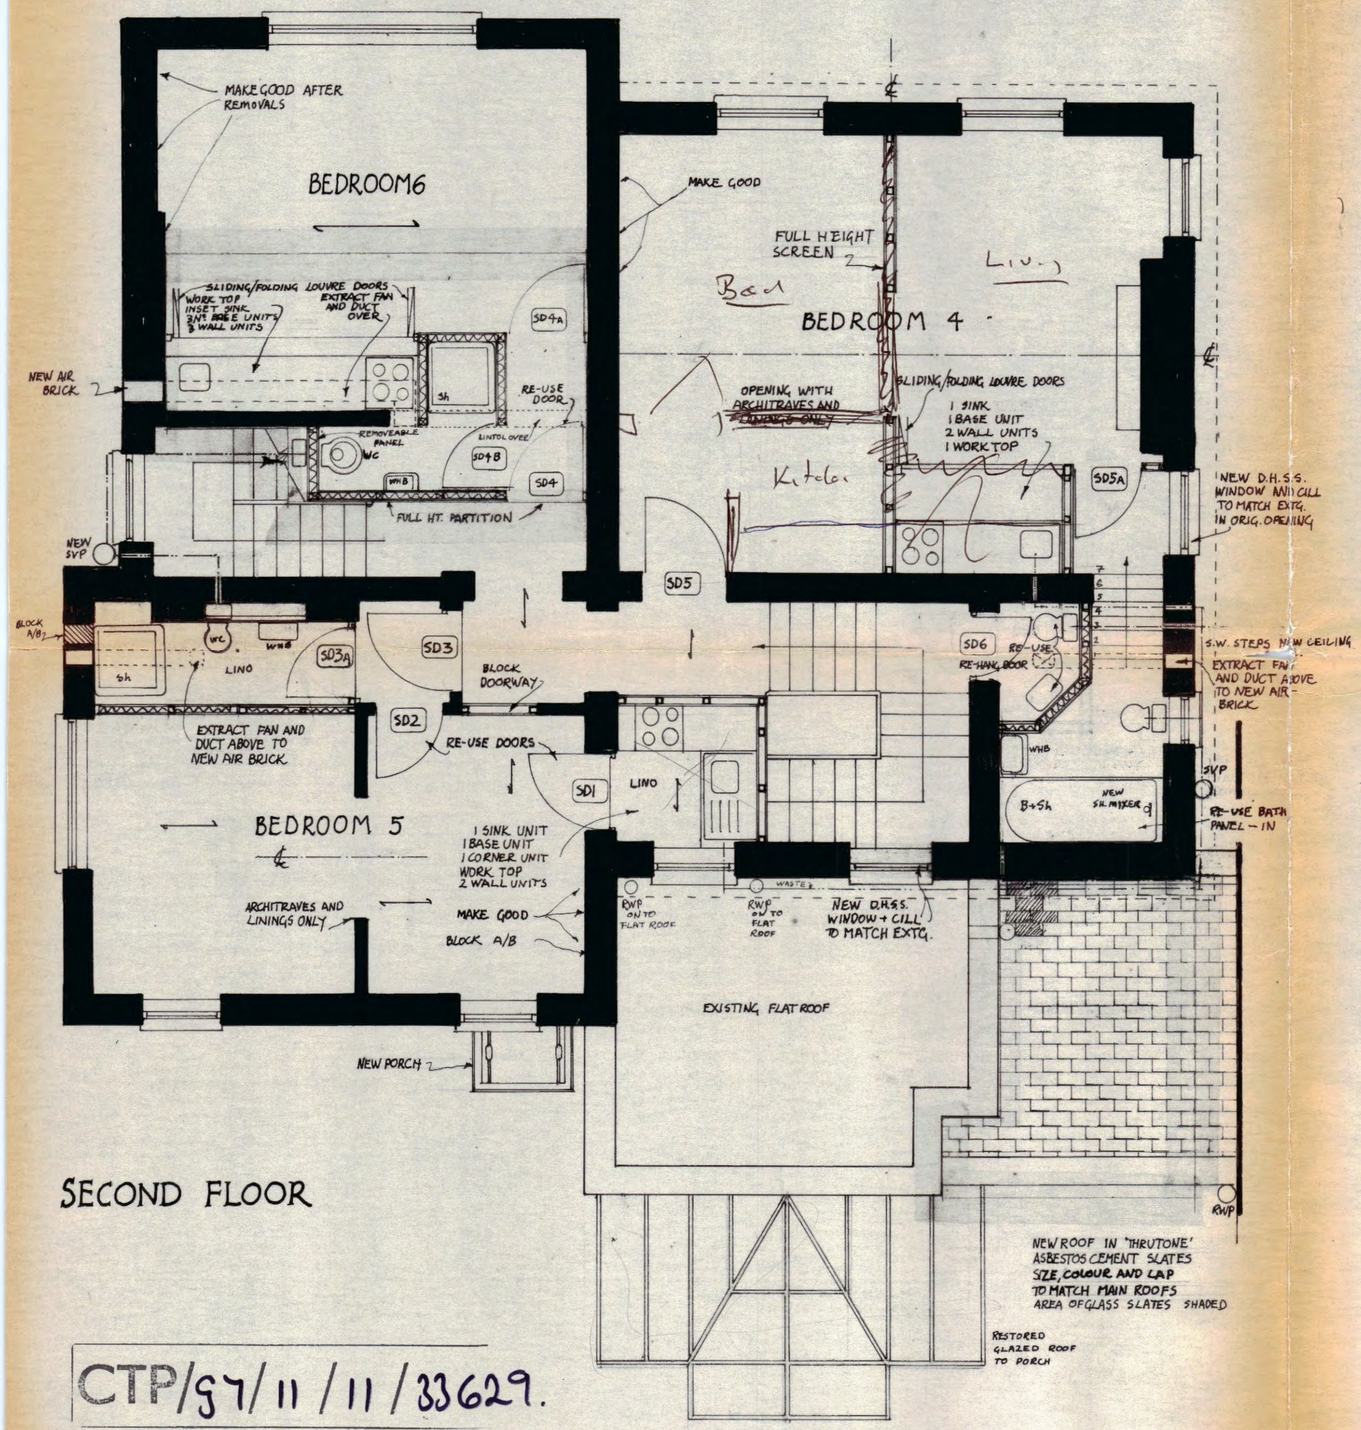

SECOND FLOOR

CTP/57/11/11/33629.

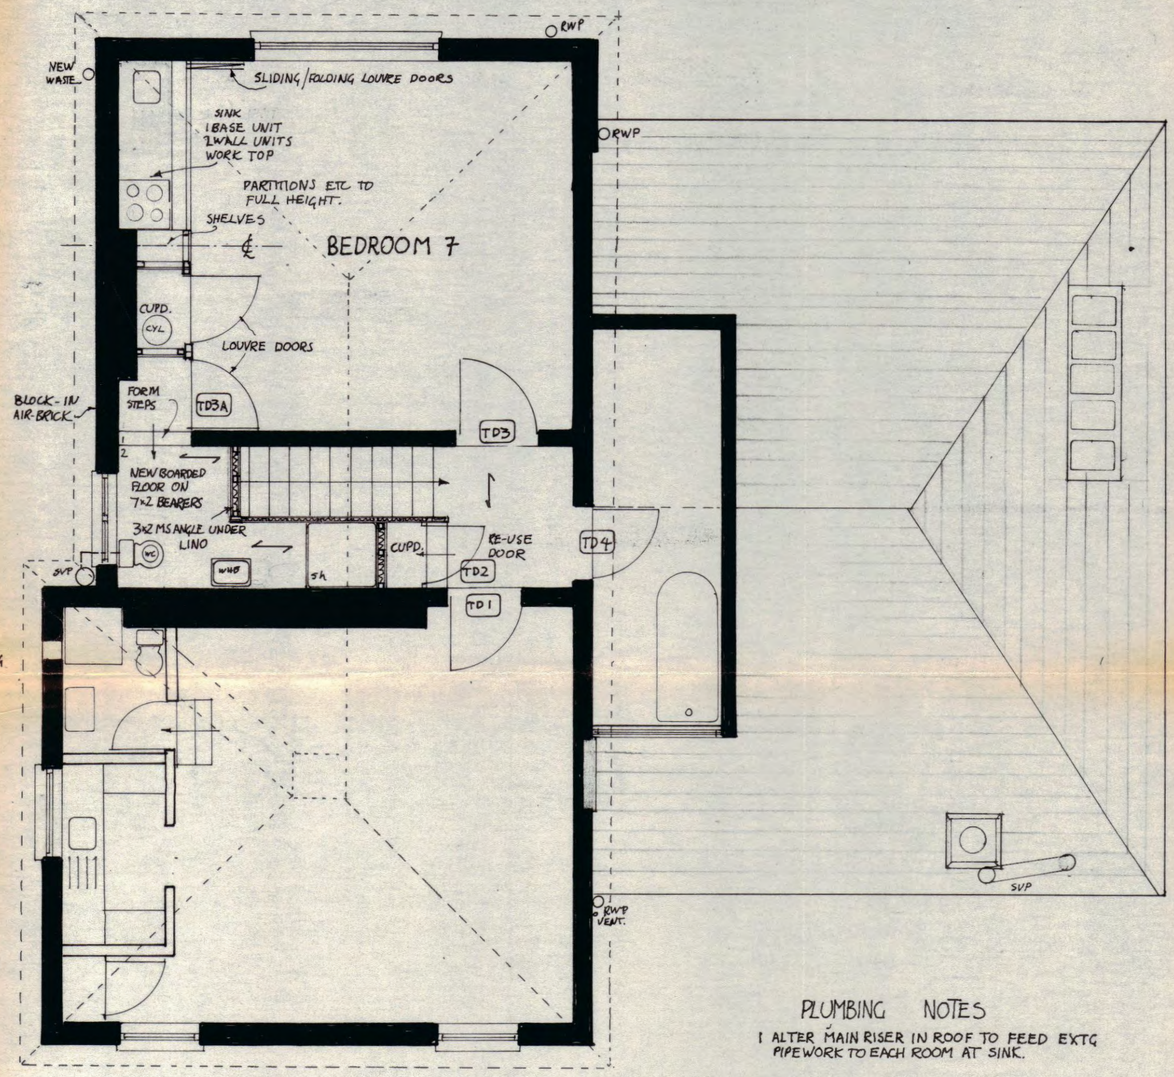

THIRD FLOOR

PLUMBING NOTES

1. ALTER MAIN RISER IN ROOF TO FEED EXTG PIPEWORK TO EACH ROOM AT SINK.
2. EACH ROOM TO HAVE 25 GALL. H.W. CYL. WITH IMMERSION HEATER, SITED ABOVE FALSE CEILING AT CONVENIANT POSITION FOR DISTRIBUTION
3. VENT PIPES FOR WC'S AND APPLIANCES TO BE ROUTED ABOVE FALSE CEILING WHERE POSS.
4. FINAL POSITIONS AND NUMBERS OF SVPS AND WASTES TO BE AGREED ON SITE.
5. ALL NEW PIPEWORK TO BE IN U.P.V.C. OR SIMILAR MATERIAL.
6. EACH H.W. TANK TO HAVE INDIVIDUAL CWS FROM CW STORAGE TANKS.

RECONDITIONING of 25 College Crescent NW3 for Mr+Mrs D. Mortimer.

DRAWING N° 4

Second + Third Floors AS PROPOSED

SCALE: 1/4 in = 1ft

DATE JUN 1981

Amendment

Notes
AS FOR DRAWING 3

STEPHEN LEVRANT RIBA
7 RADCLIFFE ROAD
LONDON N21