25A COLLEGE CRESCENT LONDON NW3

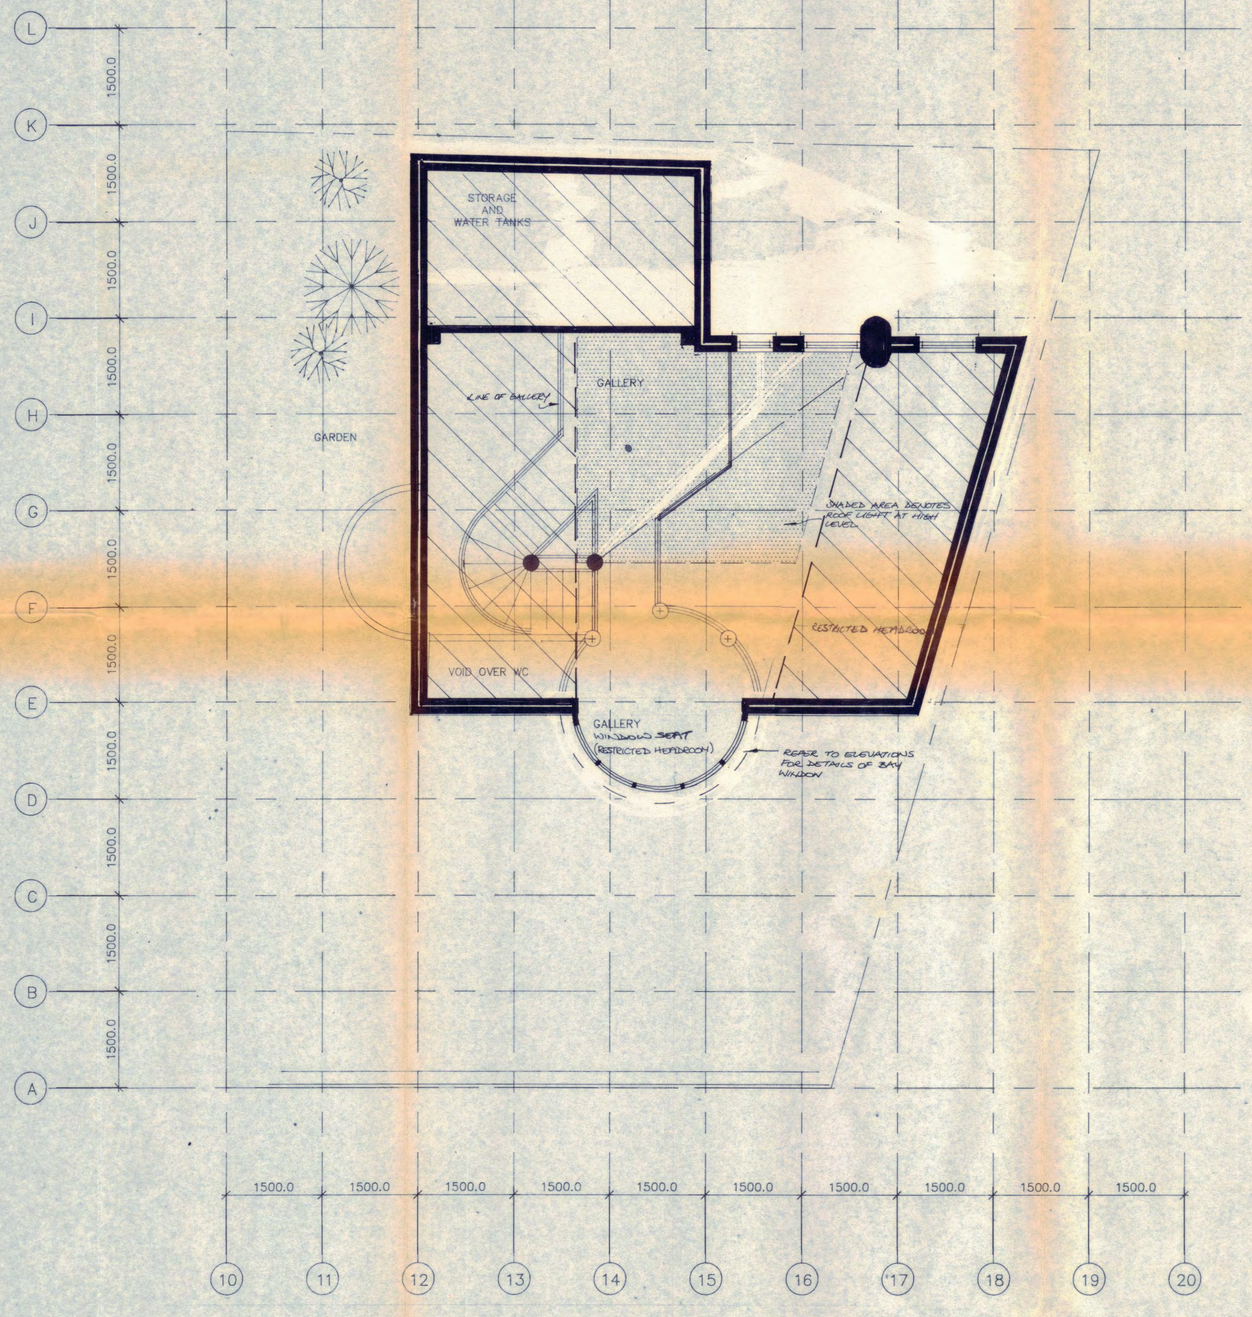

GALLERY LEVEL PLAN

LONDON BOROUGH OF CAMDEN
PLANNING AND TRANSPORT
DEPARTMENT
- 1 MAR 1990
RECEIVED

TP 8905597 R5

Amendment	Date	Revision
BAY WINDOW AMENDED ; NOTES ADDED.	01.90	B
GENERAL NOTES ADDED.	12.89	A

TLA ARCHITECTURE
Glen House
200-208 Tottenham Court Road
London W1P 9LA
Telephone: 01-580 2165
01-323 4770
Facsimile 01-631 3667
Telex 924505 LOCLON G

Project
25A COLLEGE CRESCENT
LONDON NW3

Drawing
BUILDING REGULATIONS
GALLERY PLAN.

Scale 1:50	Date 07.89
Drawn	Checked

Drawing number 0280-(20)-03 Revision B

This drawing is the copyright of the T.L.4 ARCHITECTURAL GROUP.
DO NOT SCALE. VERIFY ALL DIMENSIONS ON SITE