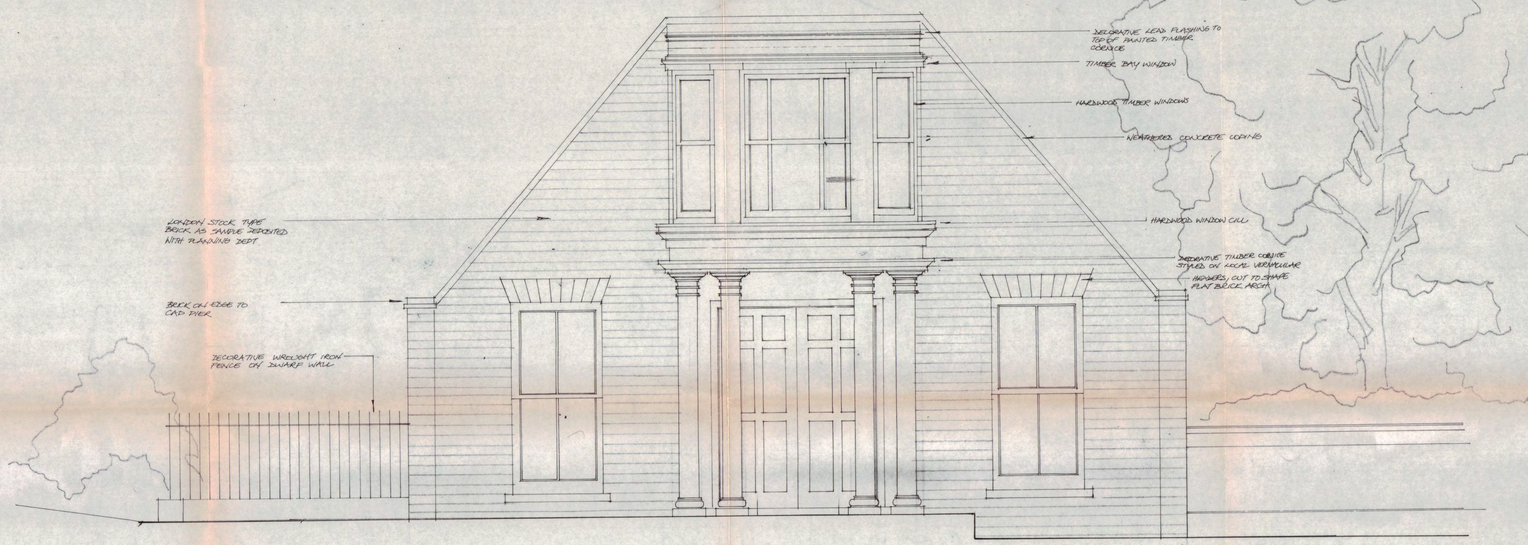

0 1 2 M

LONDON BOROUGH OF CAMDEN
P.L.A.N.I.N.G A.N.D TRANSPORT
DEPARTMENT
- 1 MAR 1990
RECEIVED

TP 89... 97 R5

Revised to suit planners comments 2.90 A

Amendment	Date	Revision

TLA ARCHITECTURAL GROUP

Project
25A COLLEGE CRESCENT
LONDON NW3

Drawing
STREET ELEVATION
(OMITTING GARDEN WALL)

Scale	Date
Drawn	Checked

Drawing number 0280 - (22) - 07 Revision C

This drawing is the copyright of the T.L.A. ARCHITECTURAL GROUP.
DO NOT SCALE. VERIFY ALL DIMENSIONS ON SITE.

T.L.A. ARCHITECTURAL GROUP
202/208 Tottenham Court Road
London W1P 9LA
Tel: 01-323 1965
01-323 4770
Telex 924505 LOCLON G

LONDON BOROUGH OF CAMDEN
PLANNING AND TRANSPORT
RECEIVED