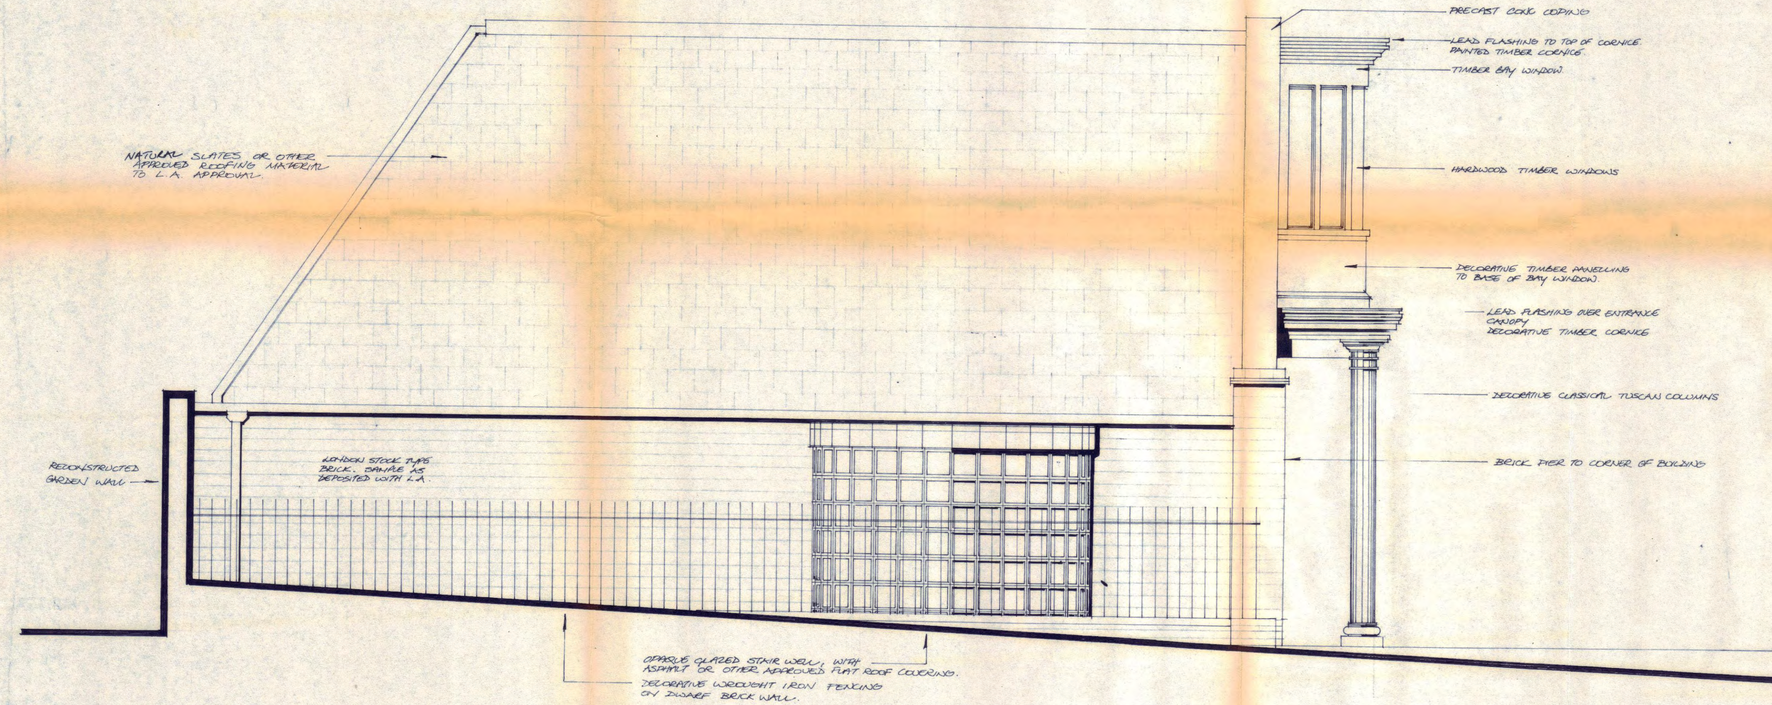

LONDON BOROUGH OF CAMDEN
PLANNING AND TRANSPORT
DEPARTMENT
- 1 MAR 1990
RECEIVED

LONDON BOROUGH OF CAMDEN
PLANNING AND TRANSPORT
DEPARTMENT
12 APR 1990
RECEIVED

9005597 R5

Amendment	Date	Revision
REVISED TO SUIT COMMENTS FROM PLANNING DEPT.	26.02.90	B
REVISED TO SUIT COMMENTS FROM PLANNERS	29.01.90	A

T.L.4. ARCHITECTURAL GROUP
Glen House
200-208 Tottenham Court Road
London W1P 9LA
Telephone: 01-580-2165
01-323-4770
Telex 924505 LOCLON G

Project
25A COLLEGE CRESCENT
LONDON NW3

Drawing
SIDE ELEVATION ADJ. TO 25 COLLEGE CRESCENT

Scale	Date
Drawn	Checked

Drawing number 0280-(22)-08
Revision B

This drawing is the copyright of the T.L.4. ARCHITECTURAL GROUP.
DO NOT SCALE. VERIFY ALL DIMENSIONS ON SITE.