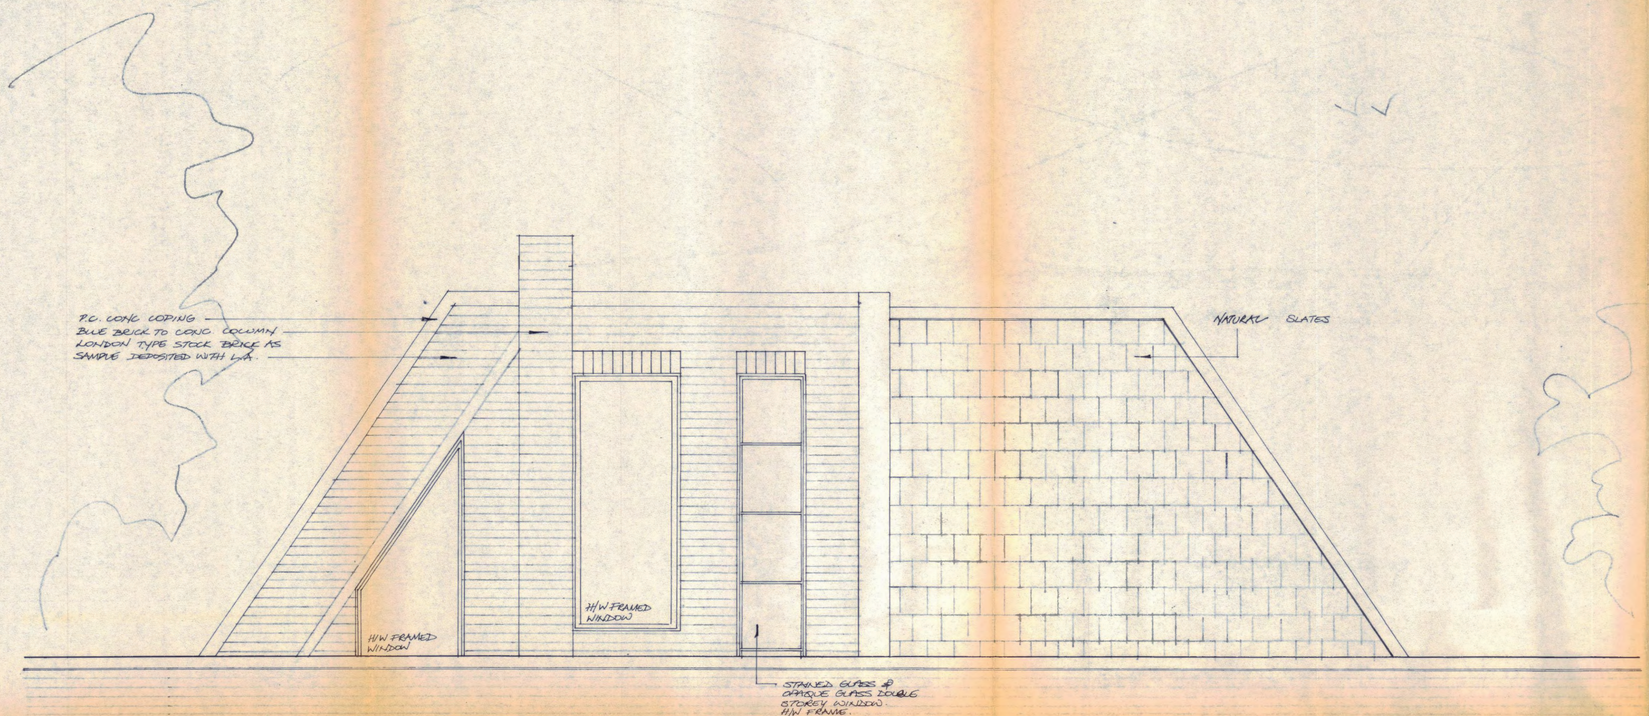

GARDEN WALL REBUILT IN SECONDHAND BRICKS TO MATCH EXISTING

LONDON BOROUGH OF CAMDEN
PLANNING AND TRANSPORT
DEPARTMENT
- 1 MAR 1990
RECEIVED

LP 8905597 RB

AMENDED TO MEET PLANNING COMMENTS 26.02.90 A

Amendment	Date	Revision

T.L.4. ARCHITECTURAL GROUP
Glen House
200-208 Tottenham Court Road
London W1P 9LA
Telephone: 01-580-2165
01-323-4770
Facsimile 01-631-3667
Telex 924505 LOCLON G

Project
25A COLLEGE CRESCENT
LONDON NW3

Drawing
ELEVATION TO
26 COLLEGE CRESCENT

Scale	Date
Drawn	Checked

Drawing number 0280 - (22) - 10 | Revision A

This drawing is the copyright of the T.L.4. ARCHITECTURAL GROUP.
DO NOT SCALE. VERIFY ALL DIMENSIONS ON SITE.

LONDON BOROUGH OF CAMDEN
PLANNING AND TRANSPORT
DEPARTMENT
12 APR 1990
RECEIVED