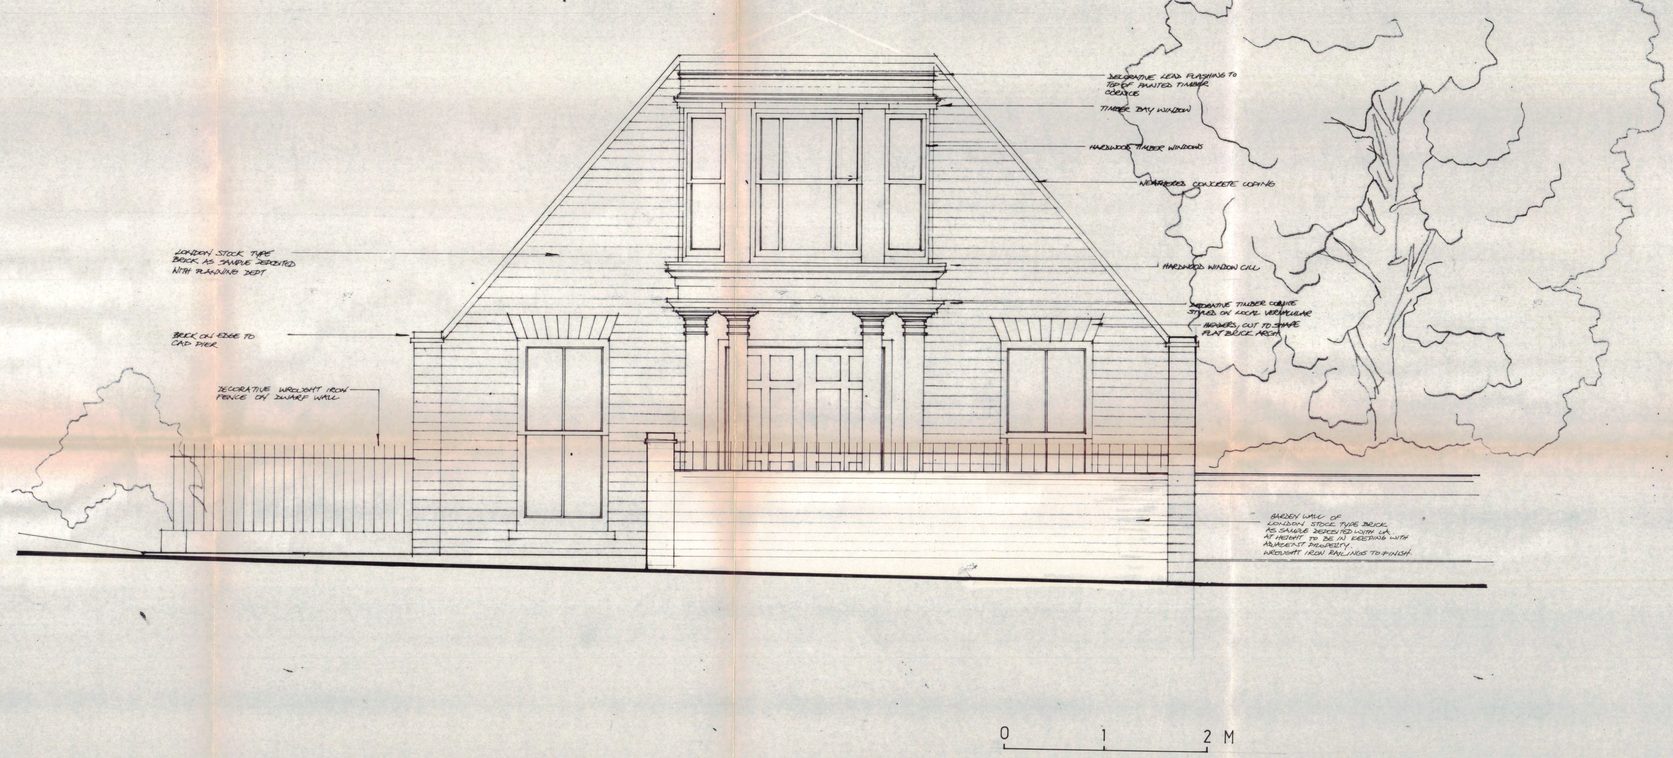

LONDON BOROUGH OF CAMDEN
PLANNING & TRANSPORT
DEPARTMENT
- 1 MAR 1990
RECEIVED

TP 8905597 R5

Revised to suit Planning Comments 2.90 A

Amendment	Date	Revision

LONDON BOROUGH OF CAMDEN
PLANNING AND TRANSPORT
DEPARTMENT
12 APR 1990
RECEIVED

T.L.4. ARCHITECTURAL GROUP
Glen House
200-208 Tottenham Court Road
London W1P 9LA
Telephone: 01-580-2165
01-323-4770
Facsimile 01-631-3667
Telex 924505 LOCLON G

Project
25A COLLEGE CRESCENT
LONDON NW3

Drawing
STREET ELEVATION

Scale	Date
Drawn	Checked

Drawing number
0280 - (22) - 12

Revision
A

This drawing is the copyright of the T.L.4. ARCHITECTURAL GROUP.
DO NOT SCALE. VERIFY ALL DIMENSIONS ON SITE.