NOTES

All dimensions to be checked on site

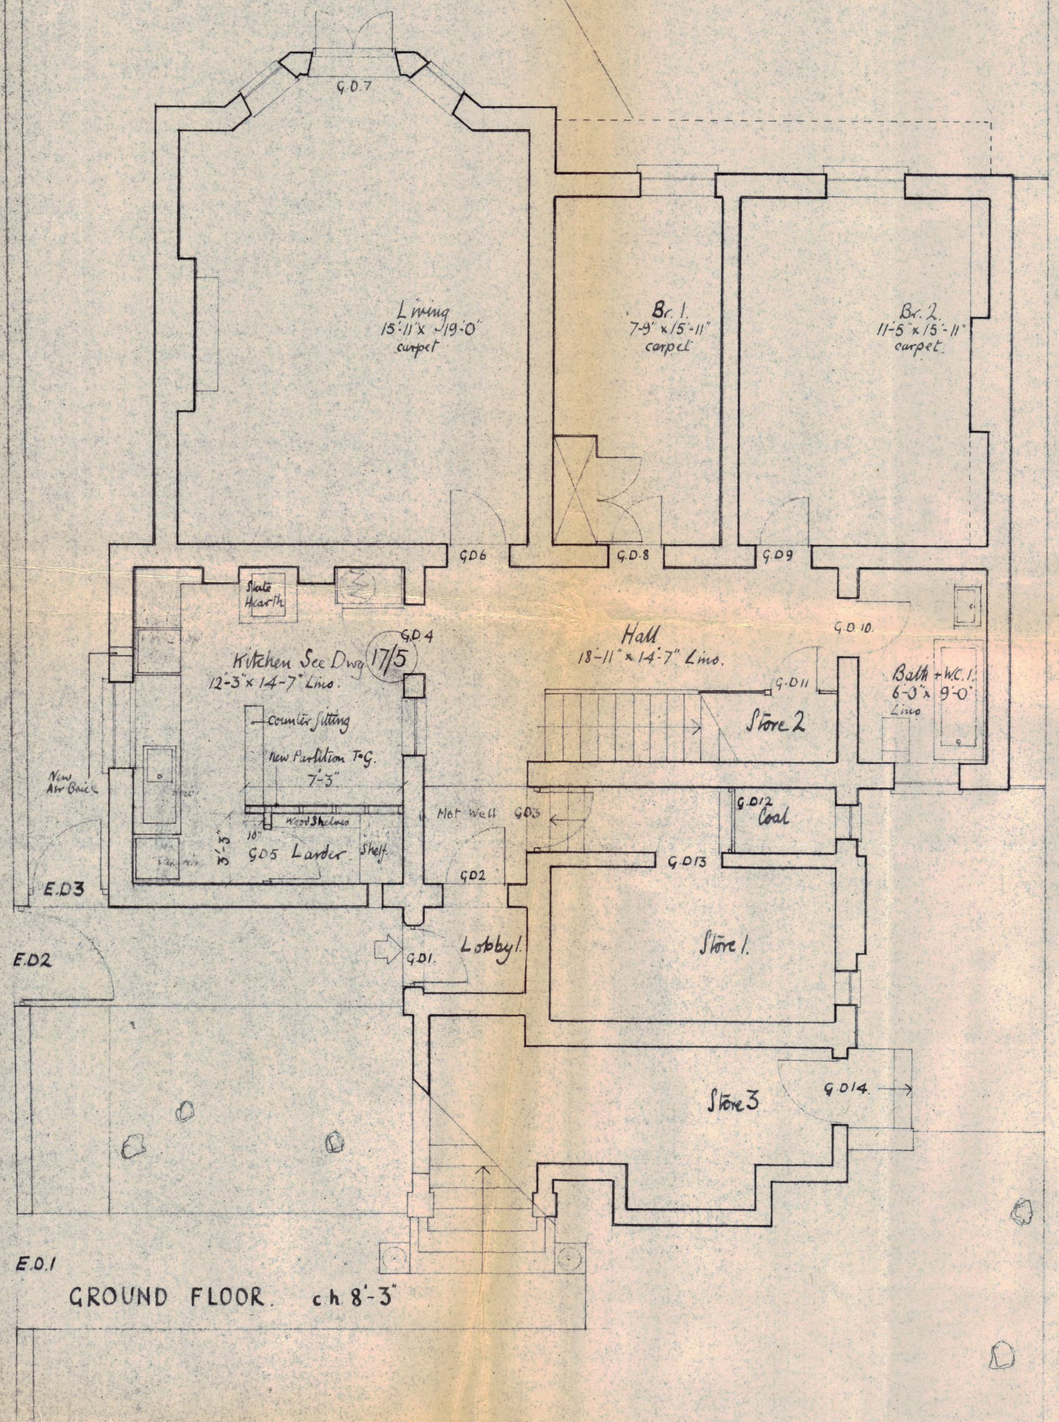

GROUND FLOOR. c.h. 8'-3"

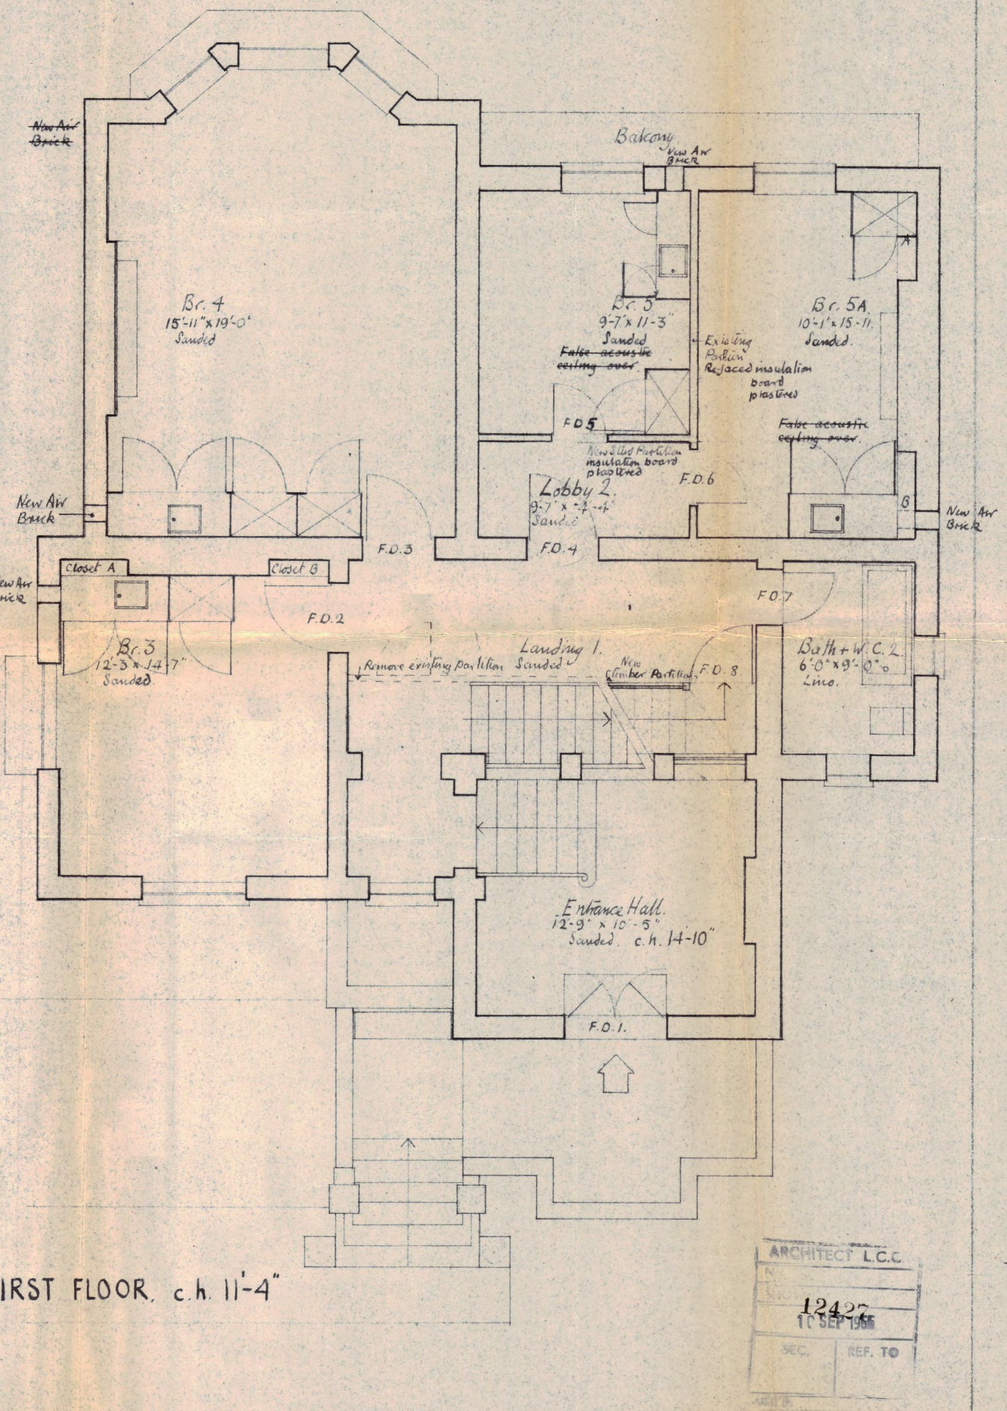

FIRST FLOOR. c.h. 11'-4"

ARCHITECT L.C.C.
12427
11 SEP 1956
SEC. REF. TO

S H

25 College Crescent N.W. 3

STALLARD and WALKER Architects
29 Gloucester Place W.1 Welbeck 0951

PLANS G + F. 11. Mar. 55
DWG No 17/3 SCALE ¼" = 1'-0"
Amended 31 May 55
4 July 55