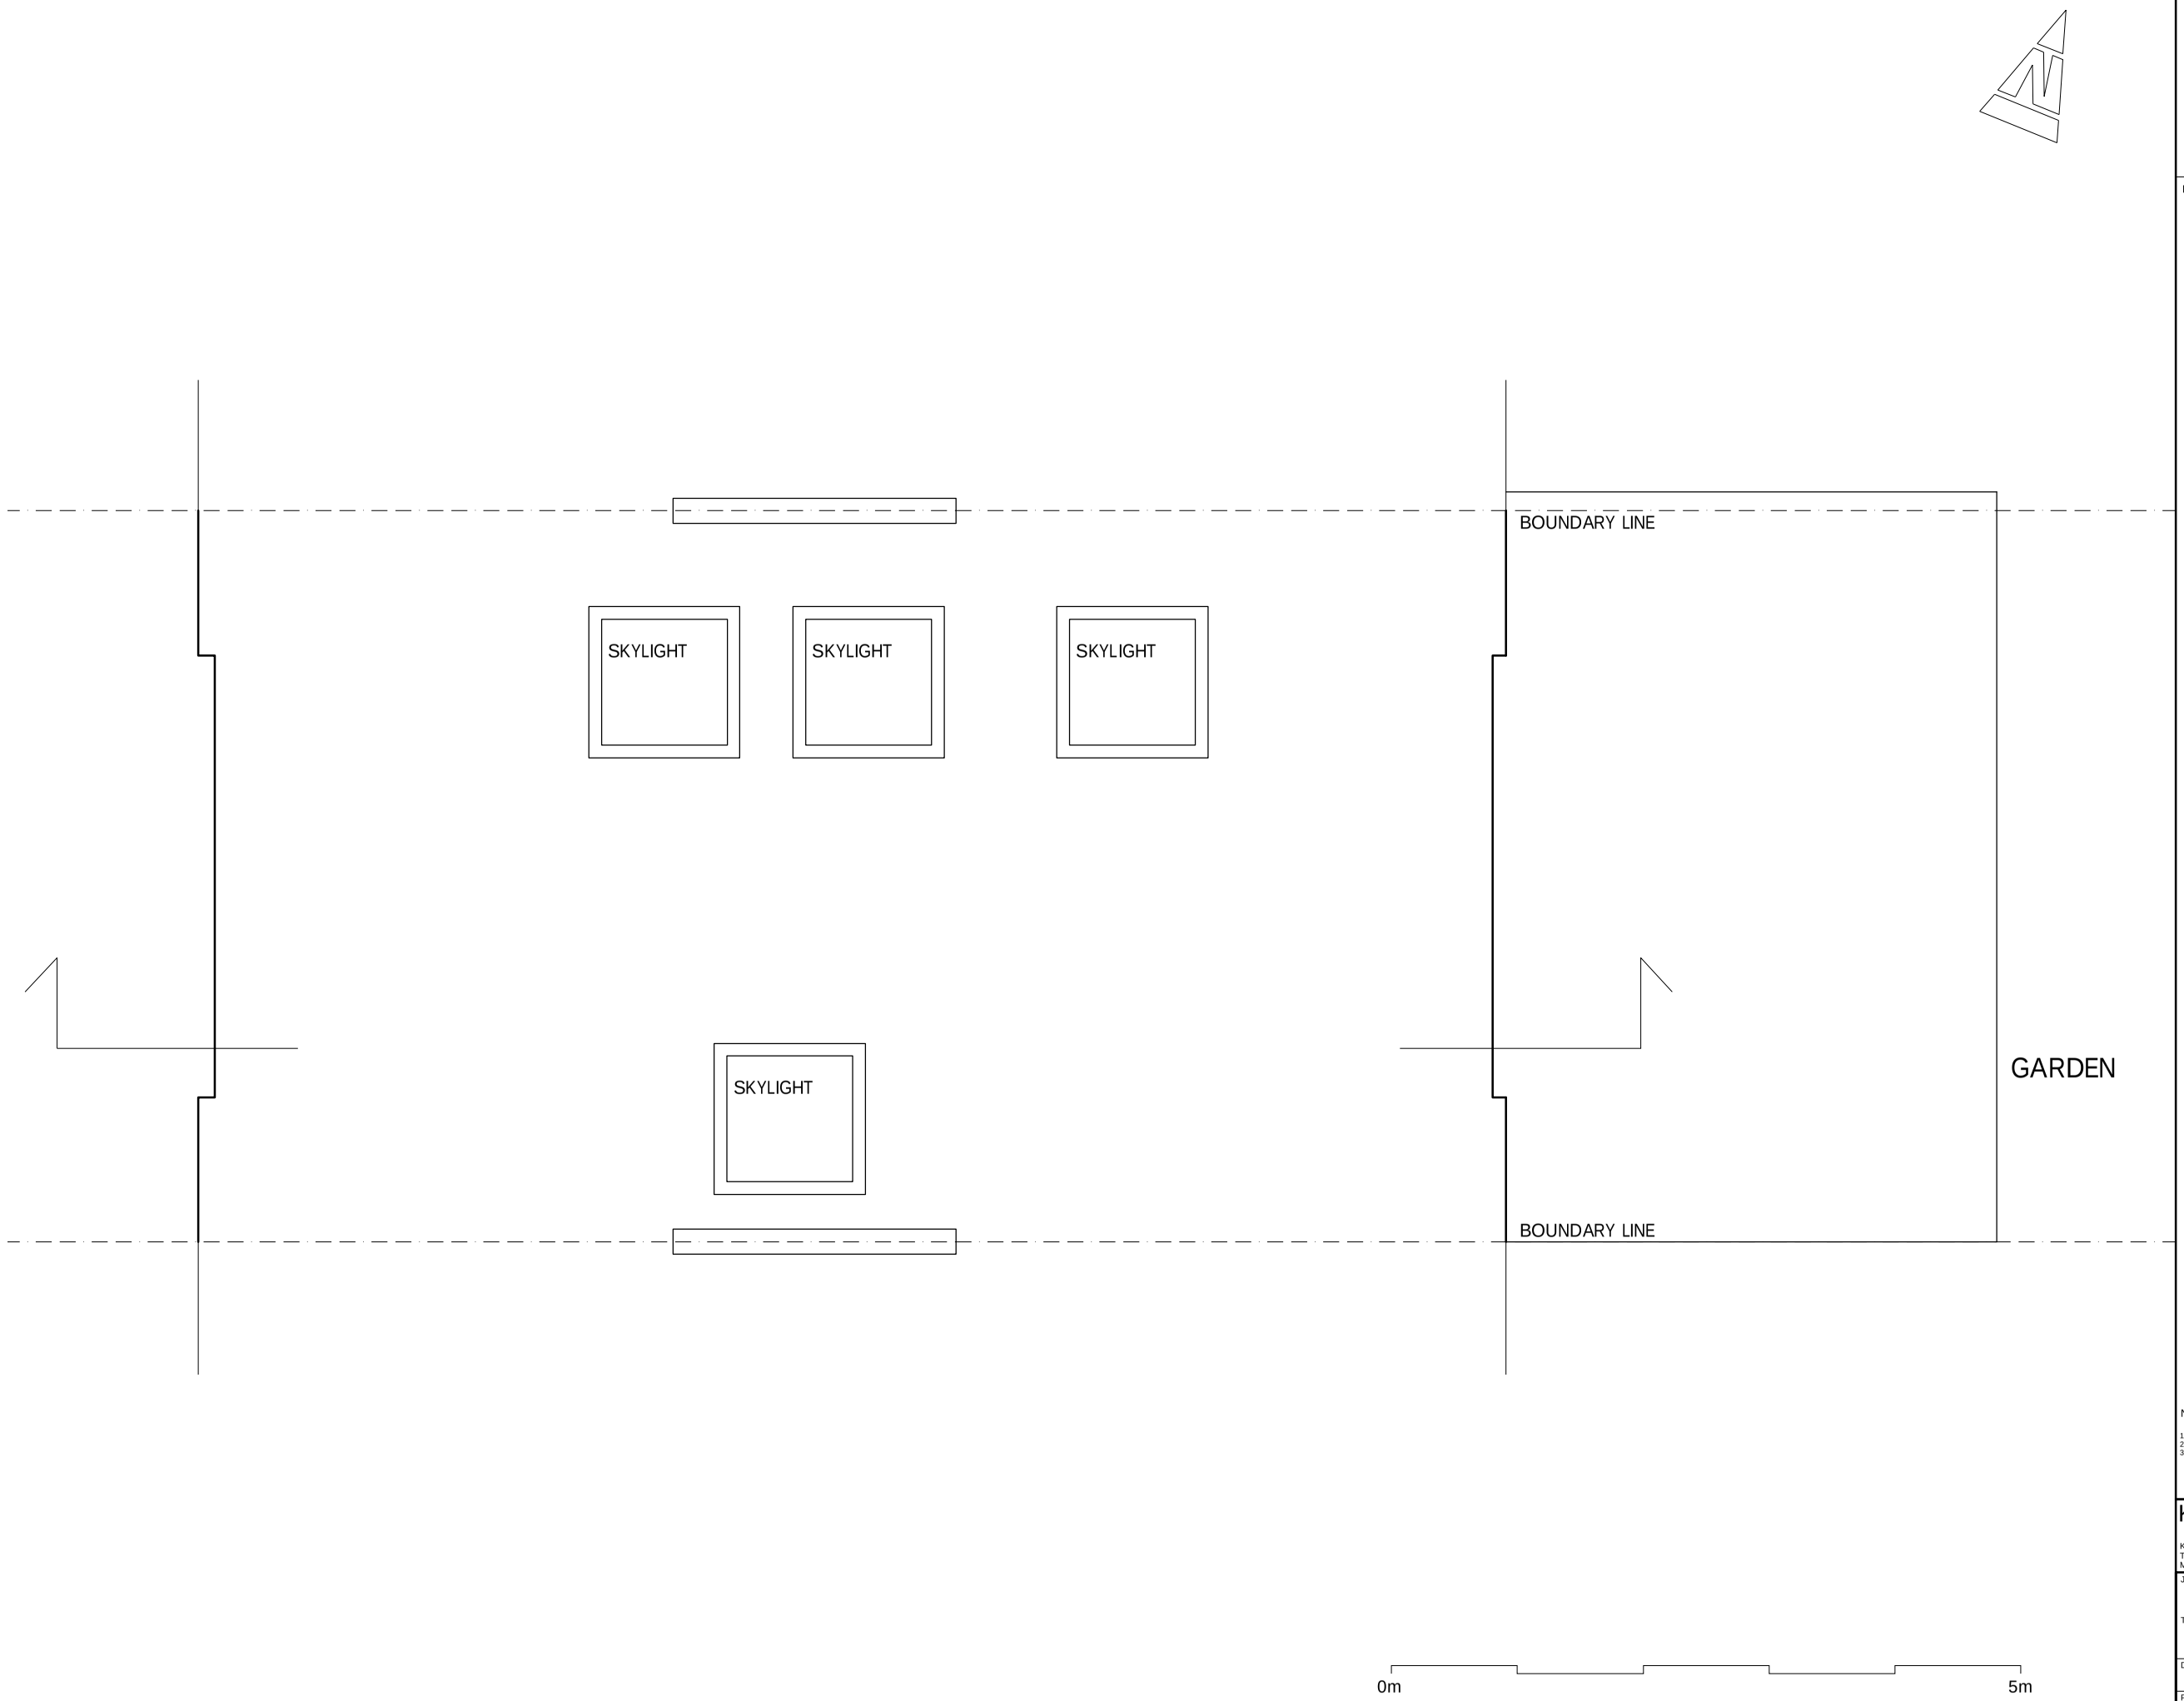

REVISIONS

REV	DATE	REVISION NOTES:

KEY

NOTES

1. Do not scale from this drawing.
2. All dimensions to be checked on site by the contractor and such dimensions to be his responsibility.
3. Report all drawing errors, omissions and discrepancies to the architect/designer.

KASIA WHITFIELD DESIGN

KASIAWHITFIELD@GMAIL.COM
T: 020 75869624
M: 07985035333

JOB 22 LOWER MERTON RISE
LONDON NW3 3SP

TITLE EXISTING ROOF PLAN

DATE	SCALE	STATUS
2020.12.02	1:50@A3	EXISTING

PROJECT NO.	DRAWING NO.	REVISION
LMR22/3	EX2	