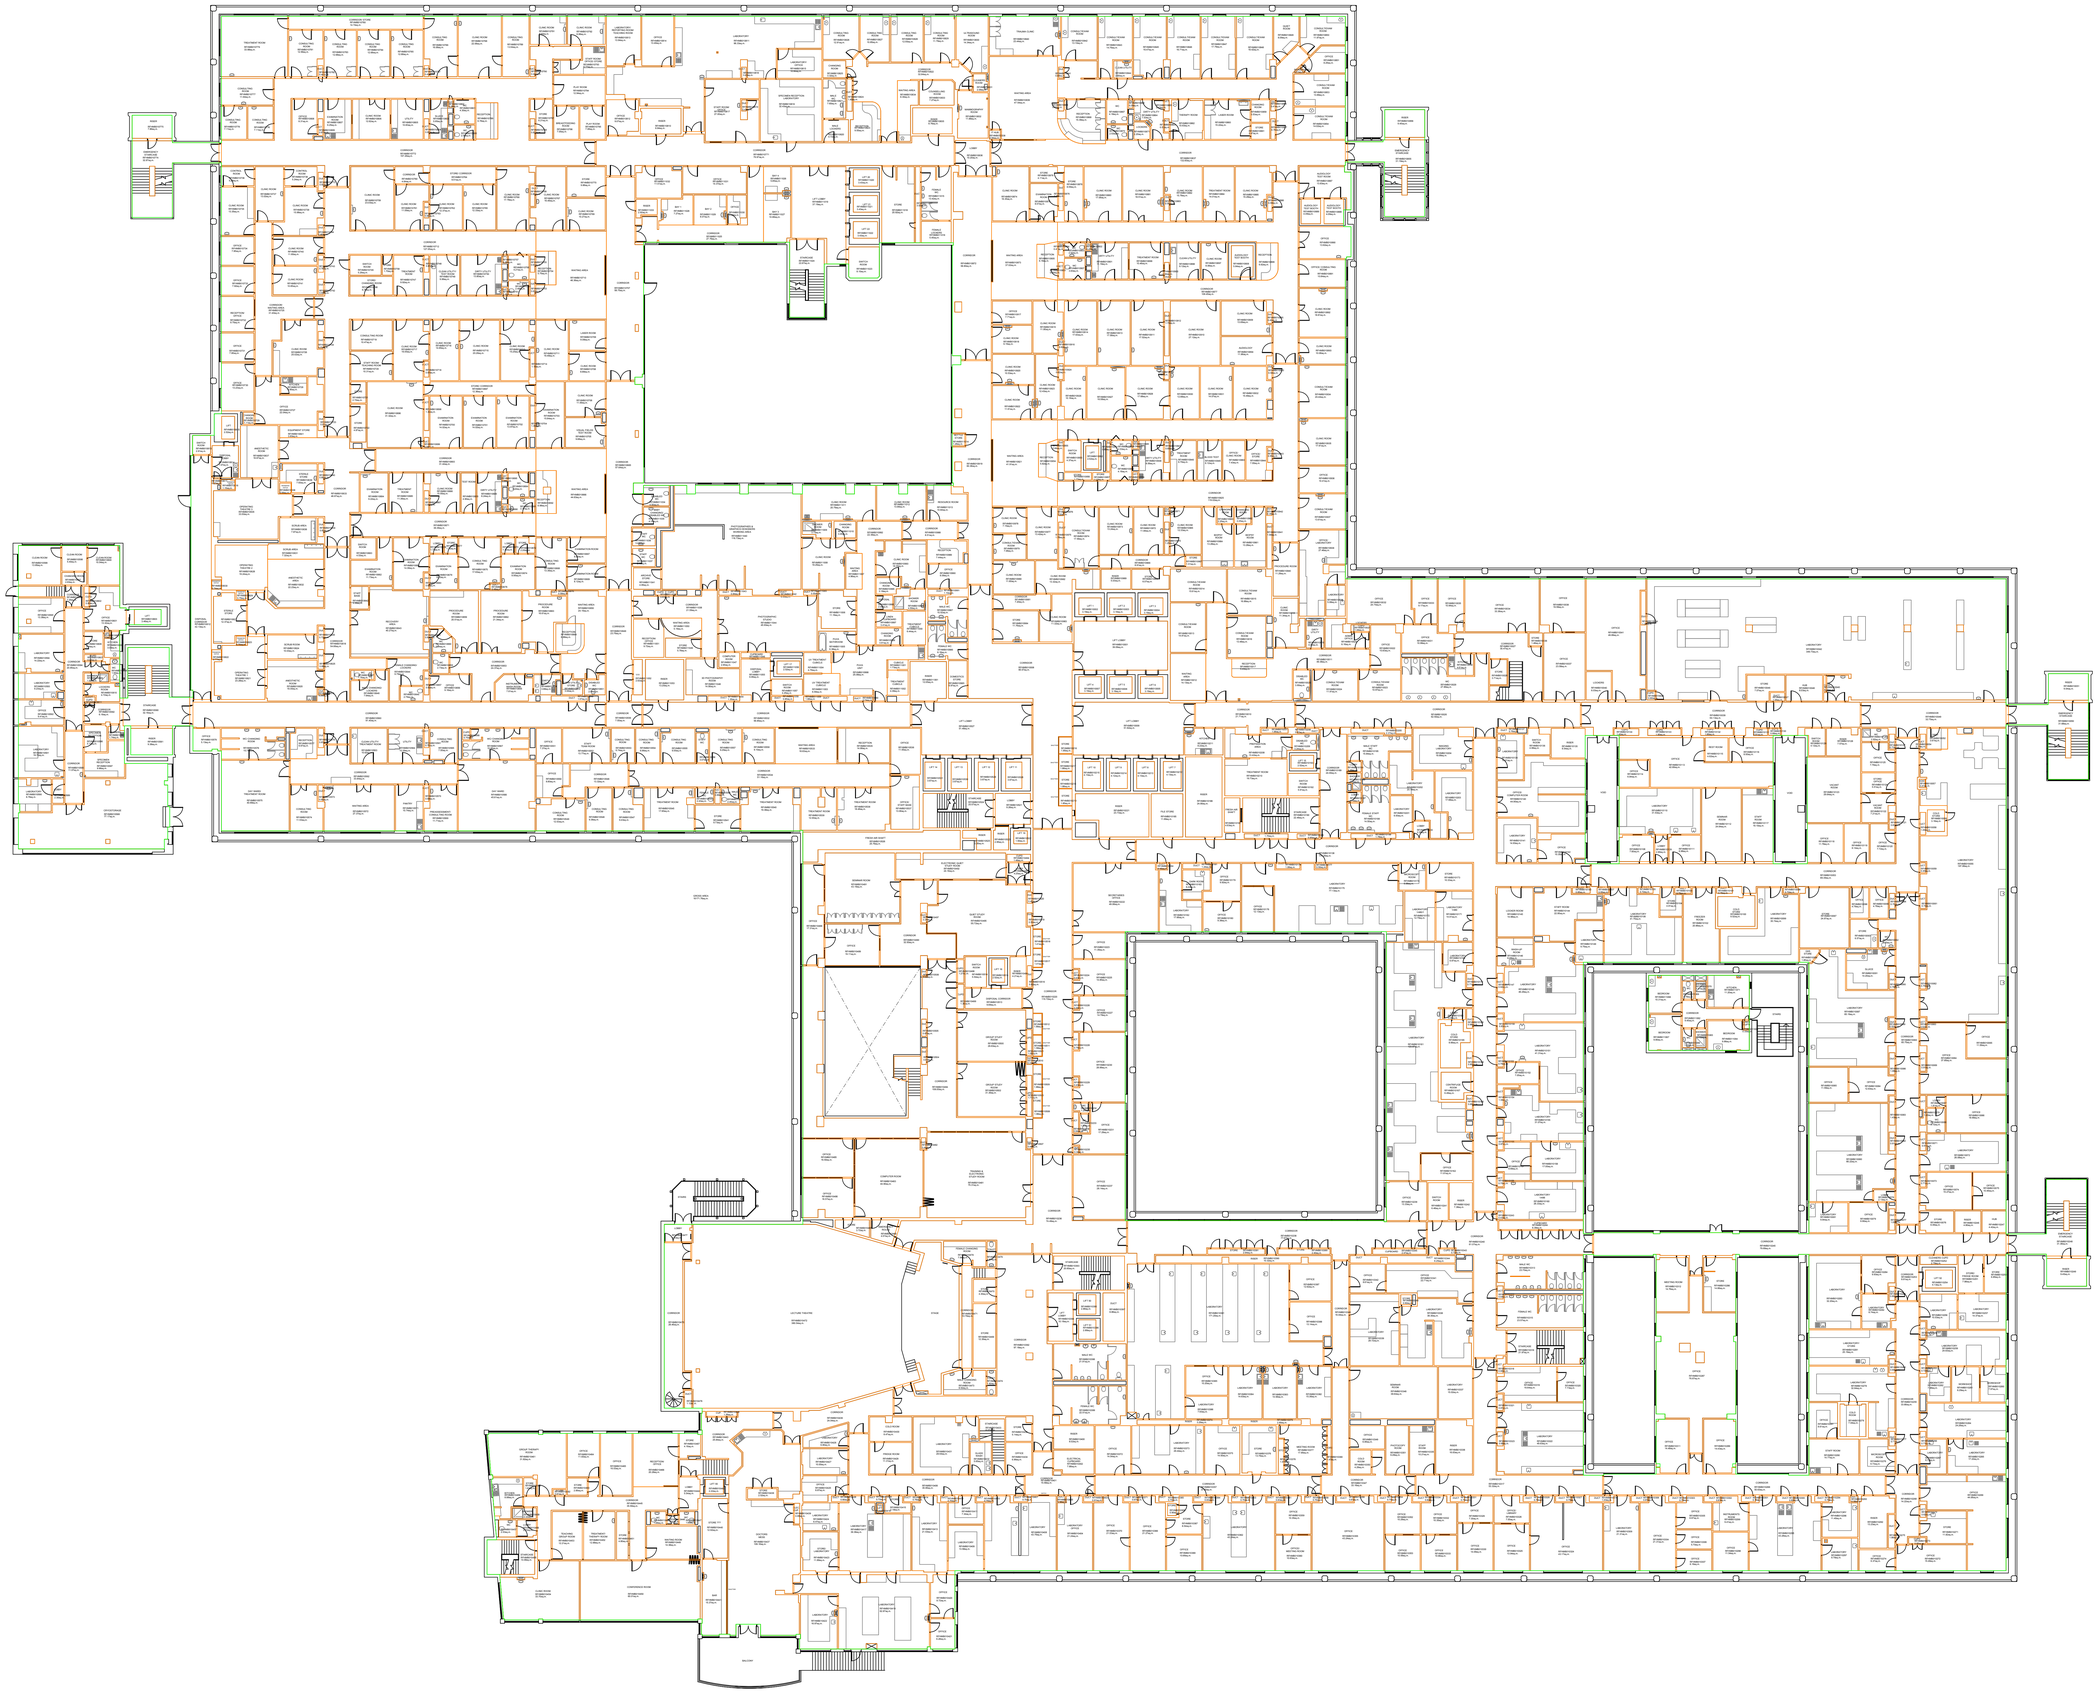

Created by:

topscan

Unit 9, Churchill Court, Palmerston Road
Bournemouth, Dorset BH1 4HN
Tel: 01202 443300 Fax: 01202 443301
Web: www.topscan.co.uk

Client:

Royal Free London NHS
NHS Foundation Trust

Drawing Title:

Main Block
First Floor
Building Layout

Date:	Scale:
22/12/15	1:200

Status:	Size:
----	A0