KEY:

- Floor Level
- Ceiling Level
- DP/VP — Down/Vent Pipe
- Steelwork
- Drainage
- Boundary Line
- Wall Demolished
- Elevated Fabric Demolished
- Area of floor + joists to be removed
- Above
- New Structure/Insulation
- Joinery
- Free-standing furniture
- Kitchen (by others)
- New Glazing
- D01 — Door Reference
- W01 — Window Reference
- RL-1 — Rooflight/Lantern Referemce
- J1 — Joinery Reference
- WT10 — Build-Up Reference

NOTE: All roof detail measured using inaccurate references. Positions are arbitrary only.

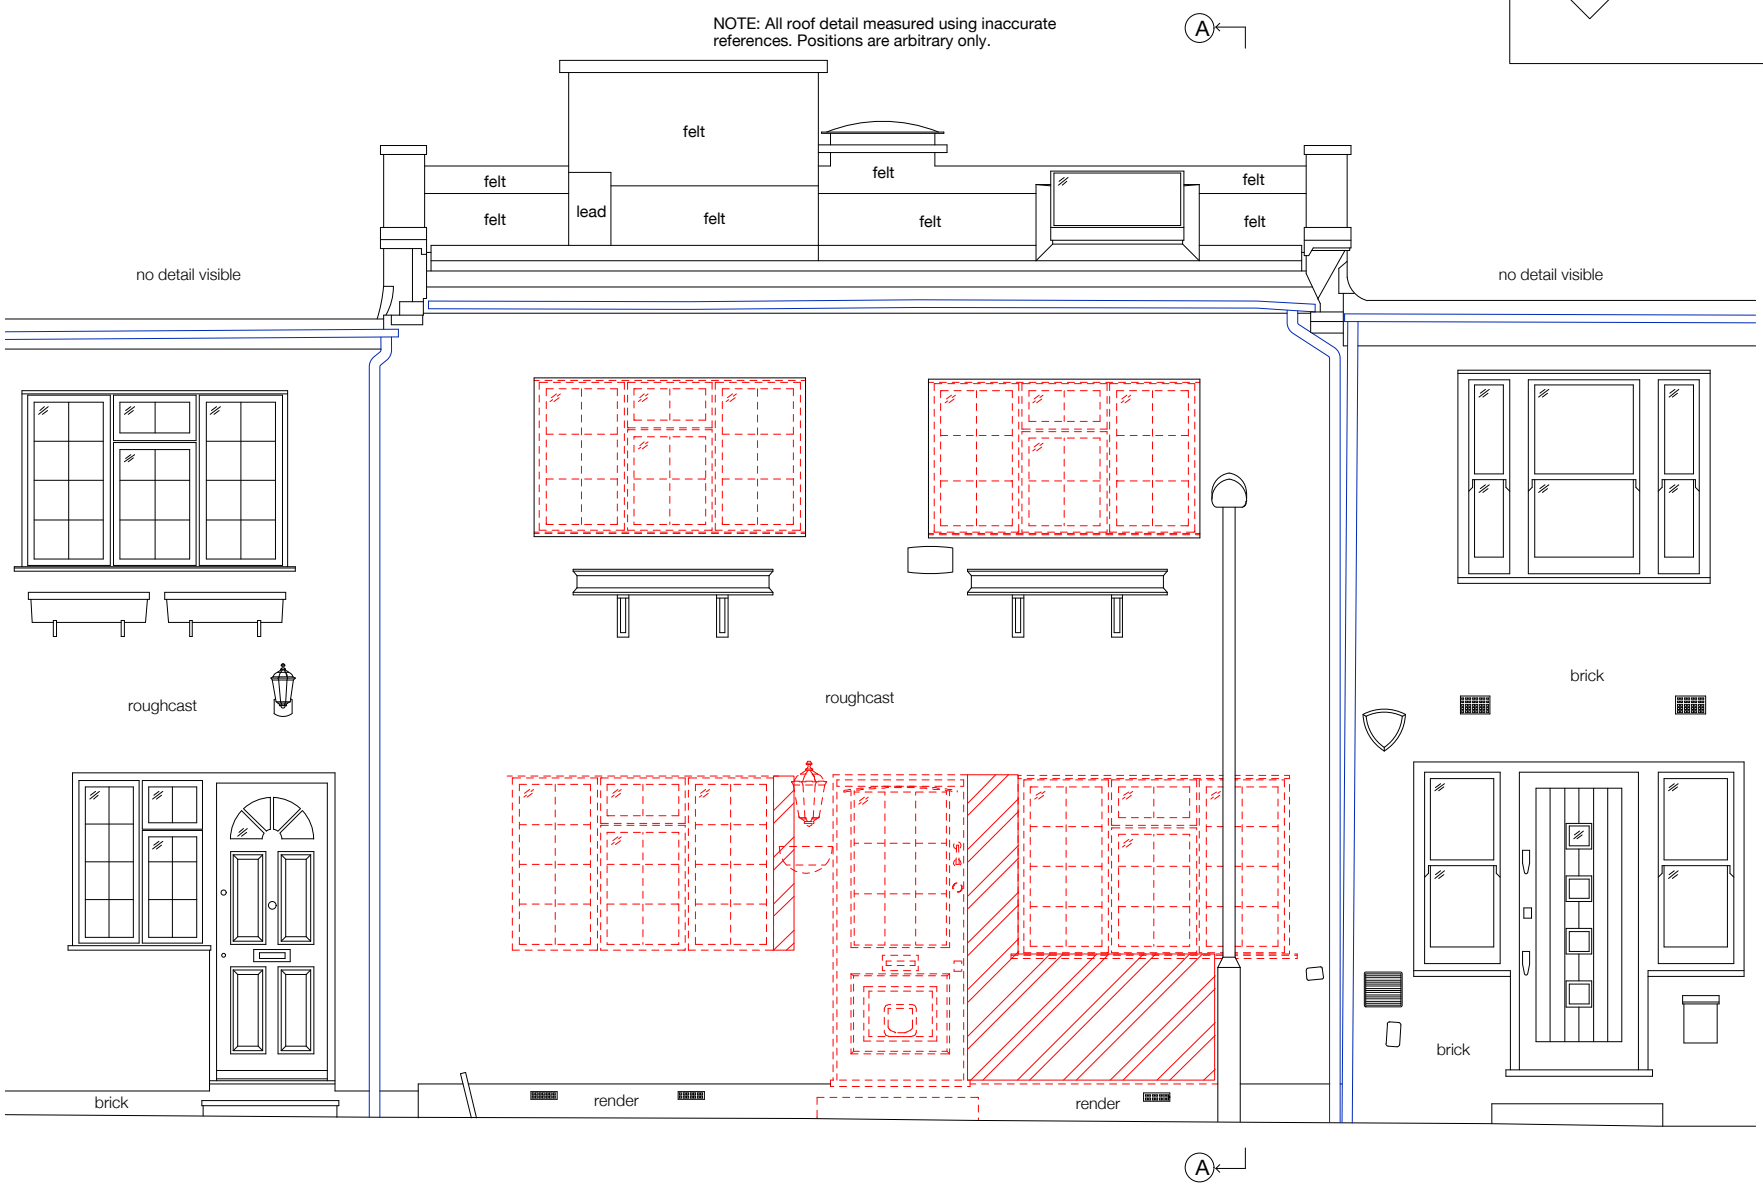

FRONT ELEVATION (South East)

Datum 9.00m

General Notes:
Do not take measurements from drawing.
Use only figured dimensions.
Verify all dimensions and levels on site and report discrepancies to Employer.
Dimensions stated are measured from the finishes.

TITLE:	Front Elevation (demolition)			NO: E200	REV: PL1
PROJECT:	22 Elizabeth Mews, London	SCALE: 1:50	PAPER: A3	DATE: 27 January 2021	

SANYA POLESCUK ARCHITECTS
8a BELSIZE COURT GARAGES LONDON NW3 5AJ
T:0207 431 8580 e-mail:enquiries@polescukarchitects.com