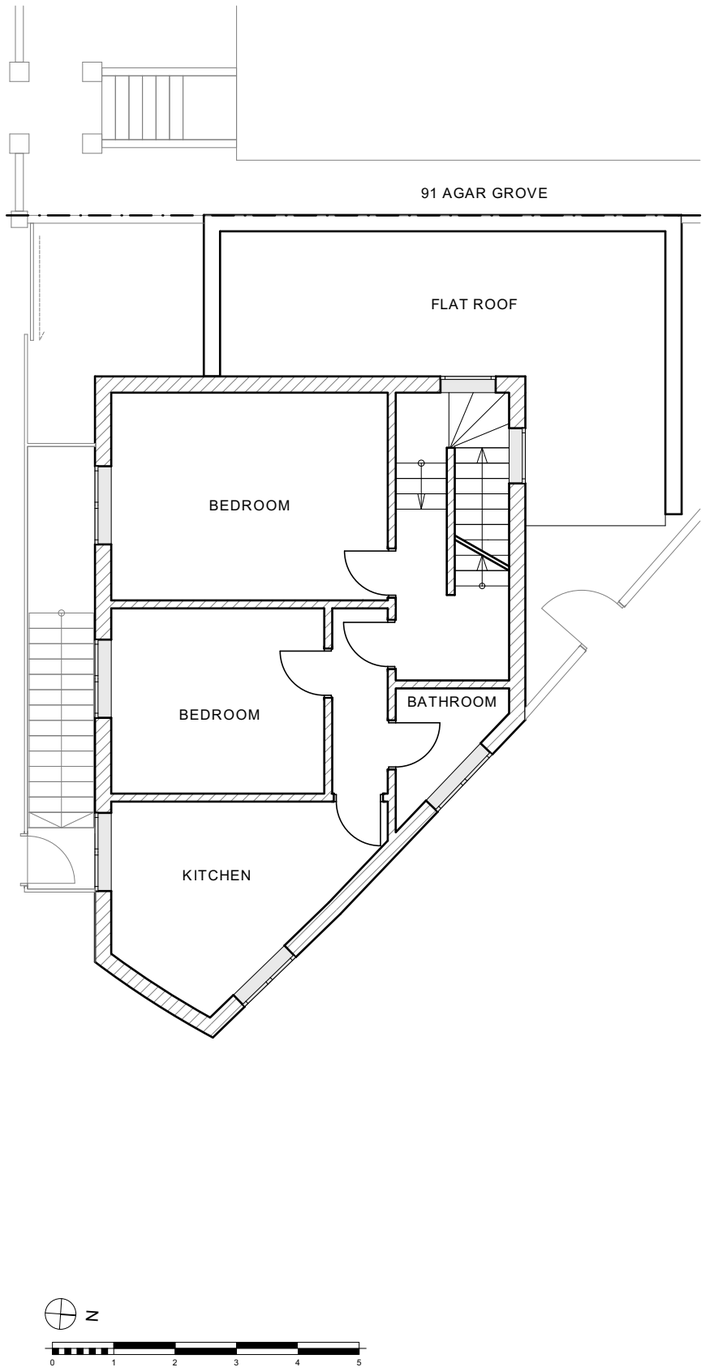


SCALE 1 : 20 on A1 1:50 on A3

**1** **Existing** - First Floor Plan (**as proposed**)

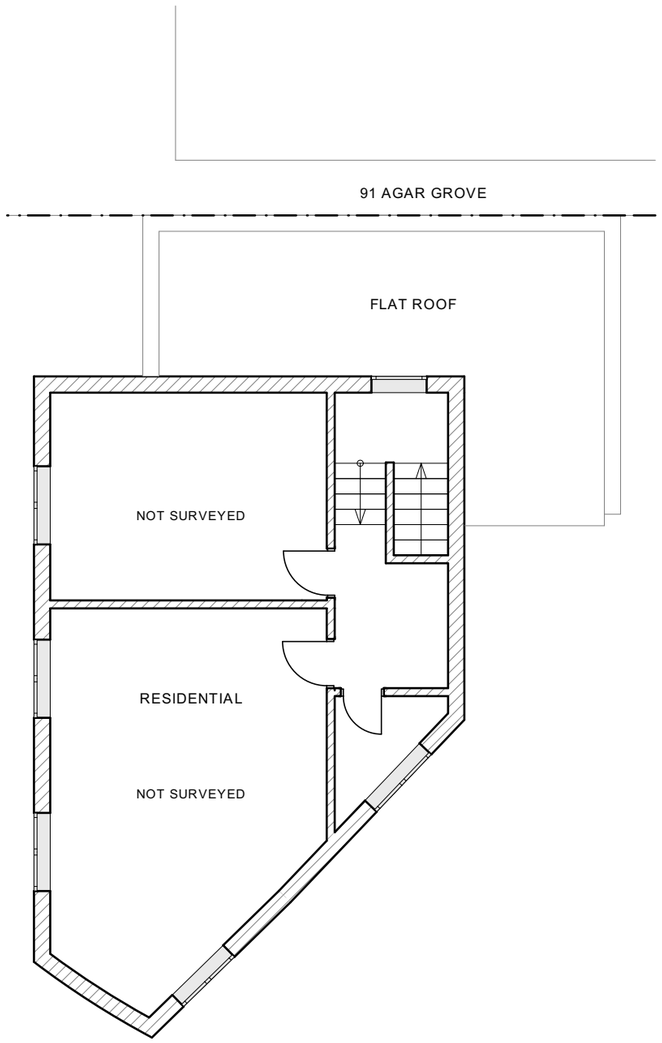


SCALE 1 : 20 on A1 1:50 on A3

**2** **Existing** - Second Floor Plan **(as proposed)**

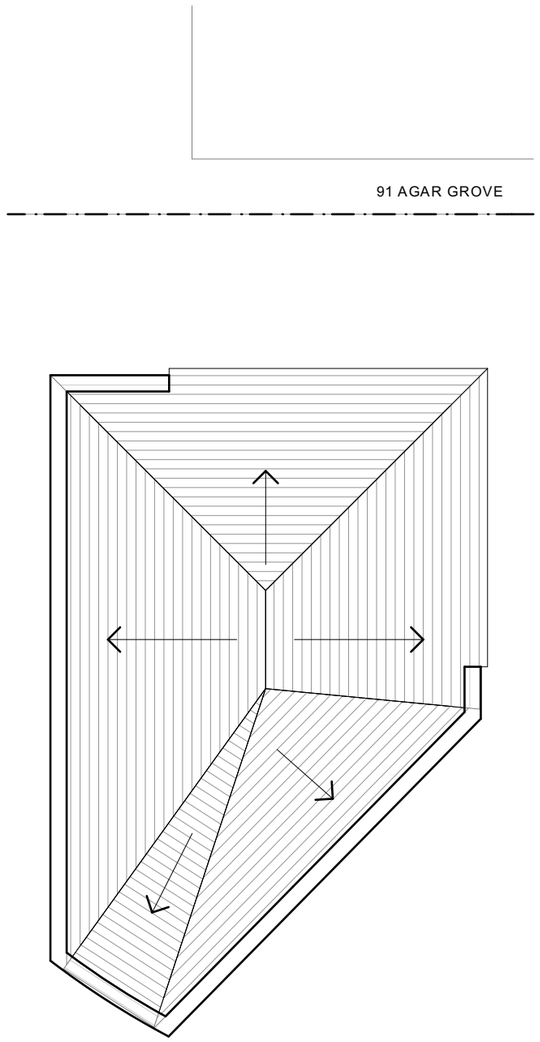


SCALE 1 : 20 on A1 1:50 on A3

**3** **Existing** - Roof Plan **(as proposed)**

Figured dimensions only are to be taken from this drawing. All dimensions are to be checked on site before any work is put in hand.

If in doubt, ask.

**NOTES**

| Rev | Description | Drawn | Date | Checked |
|---|---|---|---|---|

iungo studio

Mob: +44(0)7438 46 23 51
Email: alex@iungostudio.com
Web: www.iungostudio.com

| | |
|---|---|
| Project No: 032 | Project: 93 Agar Grove |
| Author: ac | Site Address: 93 Agar Grove, London |
| Checked: ac | Client: Mr Balraj Phakey |
| | Title: Floor Plans First, Second, Third Floor |

| Status: | Scale A1: | Scale A3: |
|---|---|---|
| PLANNING | 1:50 | 1:100 |
| Project no. / Stage / Drawing no. | Date: | Revision: |
| 032(P)022 | Jan '21 | (--) |