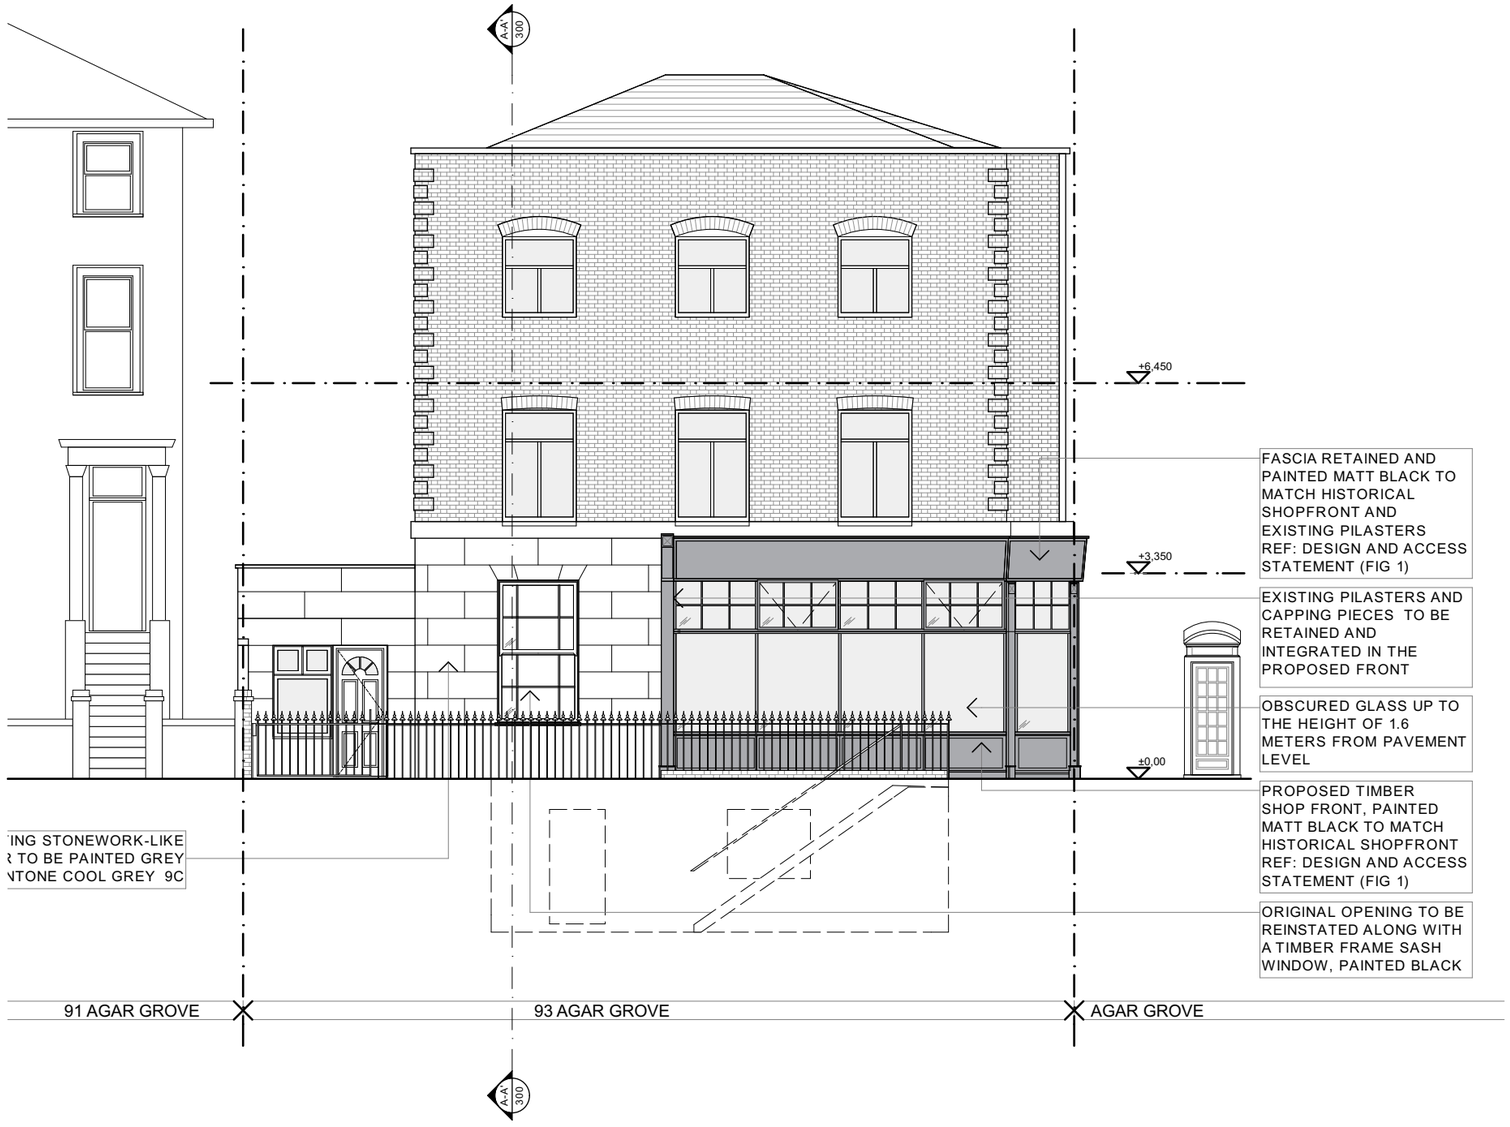

0 1 2 3 4 5

SCALE 1:25 on A1 1:50 on A3

1 **Proposed** - Front Elevation

Figured dimensions only are to be taken from this drawing. All dimensions are to be checked on site before any work is put in hand.

If in doubt, ask.

NOTES

Rev	Description	Drawn	Date	Checked

iungo studio

Mob: +44(0)7438 46 23 51
Email: alex@iungostudio.com
Web: www.iungostudio.com

Project No: 032	Project: 93 Agar Grove
Author: ac	Site Address: 93 Agar Grove, London
Checked: ac	Client: Mr Balraj Phakey
	Title: Elevations Proposed - Front Elevation

Status:	Scale A1:	Scale A3:
PLANNING	1:50	1:100
Project no. / Stage / Drawing no.	**Date:**	**Revision:**
032(P)042	Jan '21	(--)