NOTES

1. THIS DRAWING IS THE COPYRIGHT OF PCDS LTD AND MAY NOT BE REPRODUCED WITHOUT THEIR PRIOR PERMISSION.

2. THIS DRAWING IS TO BE READ IN CONJUNCTION WITH ALL RELEVANT SUB-CONTRACTORS AND OTHER PCDS DRAWINGS.

3. THIS DRAWING IS NOT TO BE SCALED. SETTING OUT TO BE TO FIGURED DIMENSIONS OR AS AGREED ON SITE.

4. THE CONTRACTOR SHALL CHECK DIMENSIONS AND DETAILS OF ALL EXISTING CONSTRUCTION PRIOR TO COMMENCING ANY WORK. ANY DISCREPANCY SHALL BE REPORTED BEFORE PROCEEDING, SO THAT ADJUSTMENTS MAY BE MADE TO THE DESIGN IF AND AS NECESSARY.

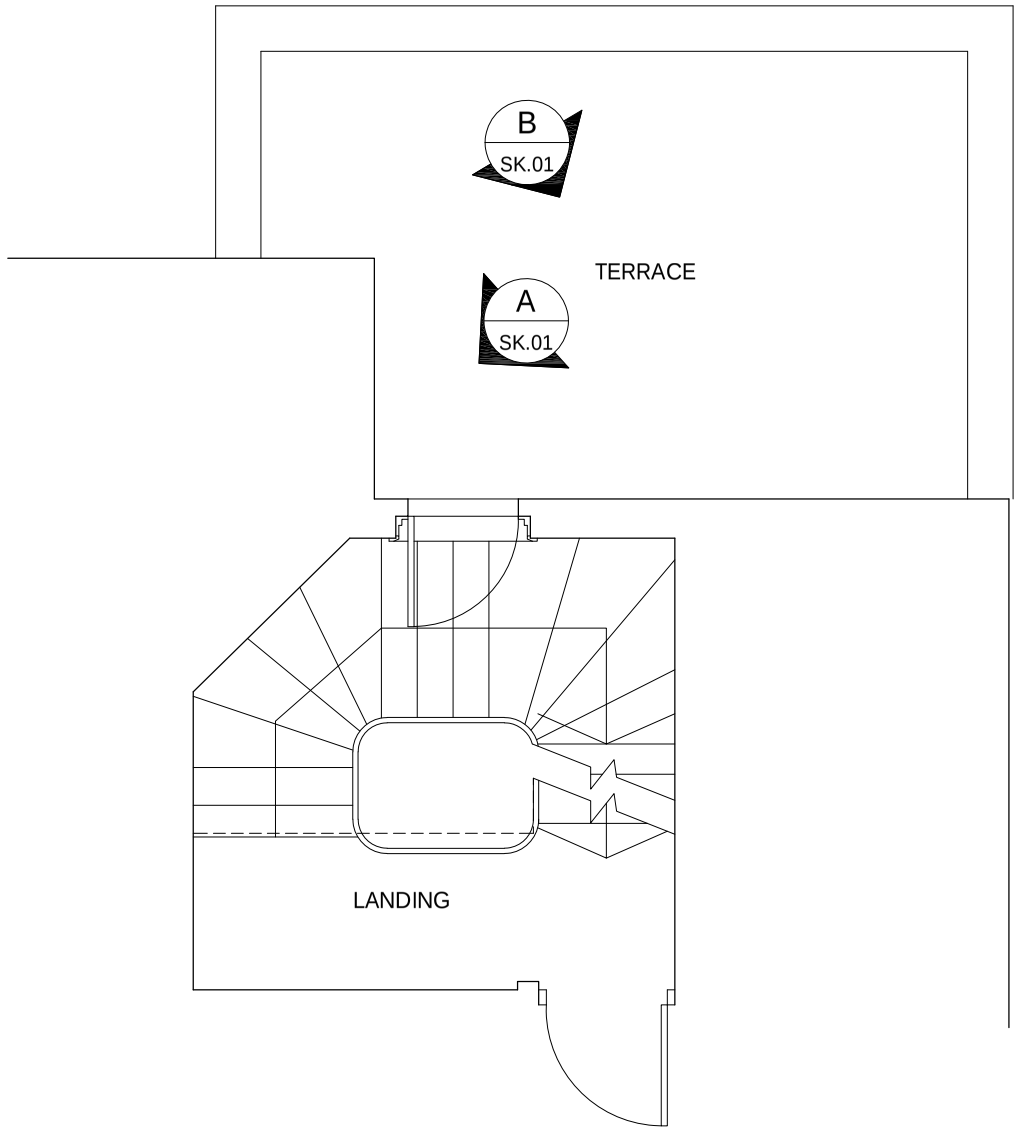


PART FIRST FLOOR PLAN
SCALE 1:50

A
SK.01

B
SK.01

| | | | |
|---|---|---|---|
| Client: MICHELLE GORDON | Drawing Title: DETAILS OF EXISTING PHOTOGRAPHS | Scale: 1:50@ A3 | |
| Job Title: FLAT 6, 39 DENNINGTON PARK ROAD, LONDON, NW6 1BB | | Date: JAN. '21 / Drawn: T.F. | |
| | | Plot Date: 26 JANUARY 2021 | |
| | | Drawing No.: A3/3749/SK.01 | Rev. |

| Rev. | Date | Revisions |
|---|---|---|

PCDS
Building & Structural Design Consultants
Unit 2, The Mead Business Centre
176-178 Berkhampstead Road
Chesham, Bucks. HP5 3EE
Tel: 01494 771224
Fax: 01494 778726
email: mail@pcdslimited.co.uk
IStructE