SECOND FLOOR PLAN AS PROPOSED

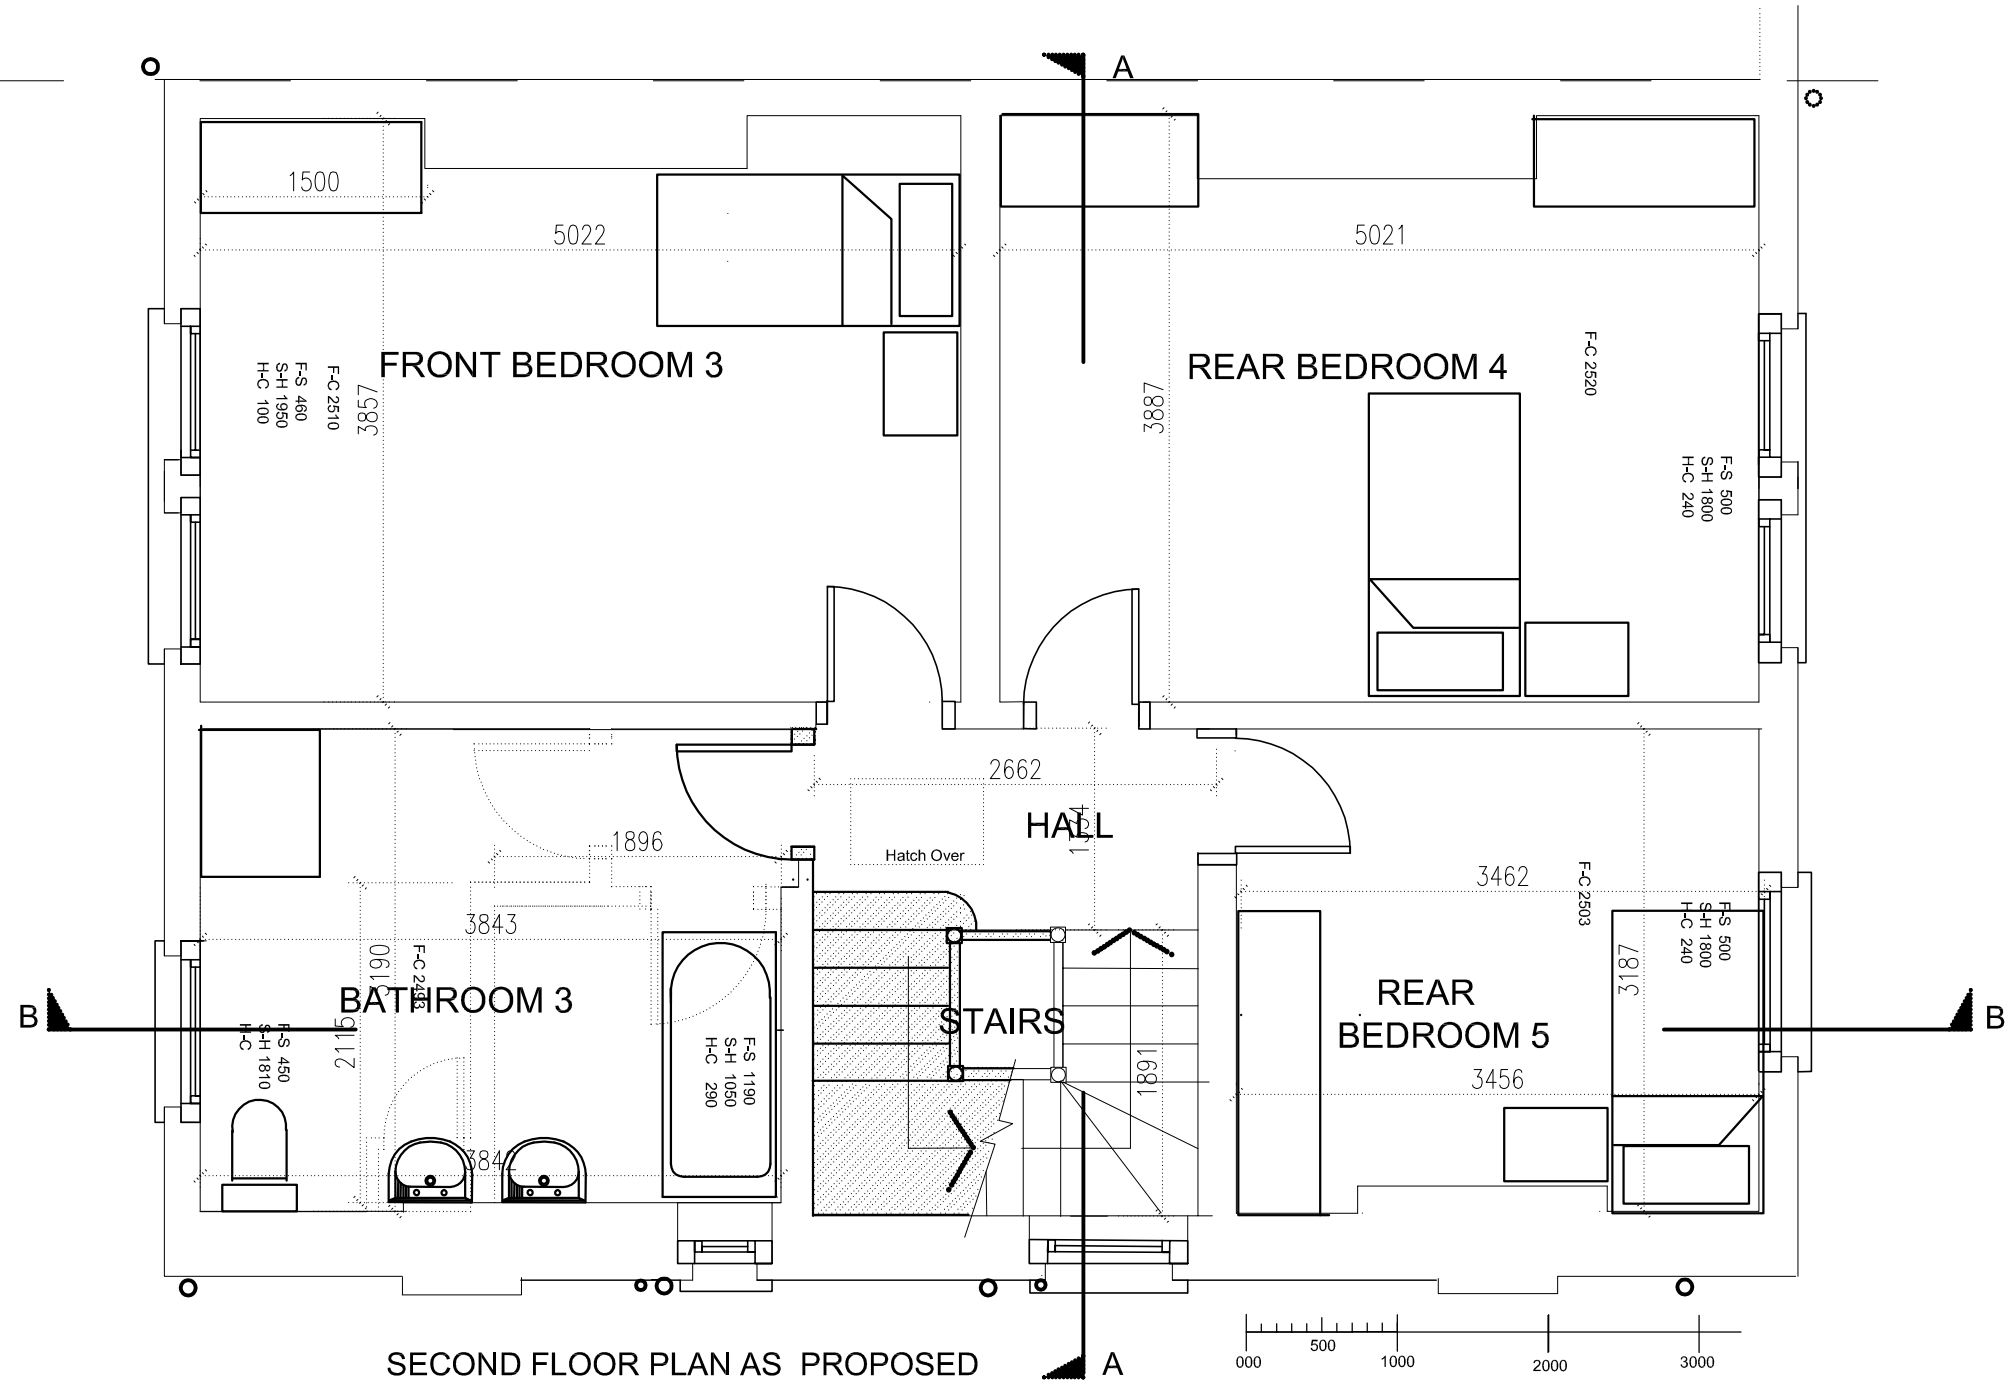

SECOND FLOOR PLAN AS PROPOSED

Scale at A4

NEALE & NORDEN CONSULTANTS 17 DARTMOUTH PARK AVENUE LONDON NW5 1JL f 0207 813 4223 e- nordenroy@aol.com	title SECOND FLOOR AS PROPOSED	REVISIONS NO. DATE DESCRIPTION A 25.01.21 Bedroom 5 and Bath 3 reversed B C	project 5 TANZA ROAD LONDON NW3 2 UA	SHEET NO/E: D14A all dimensions to be verified on site job no. 459/D14 A scale 1:50@A3 date 13/01/2021 DRN: K CHK: