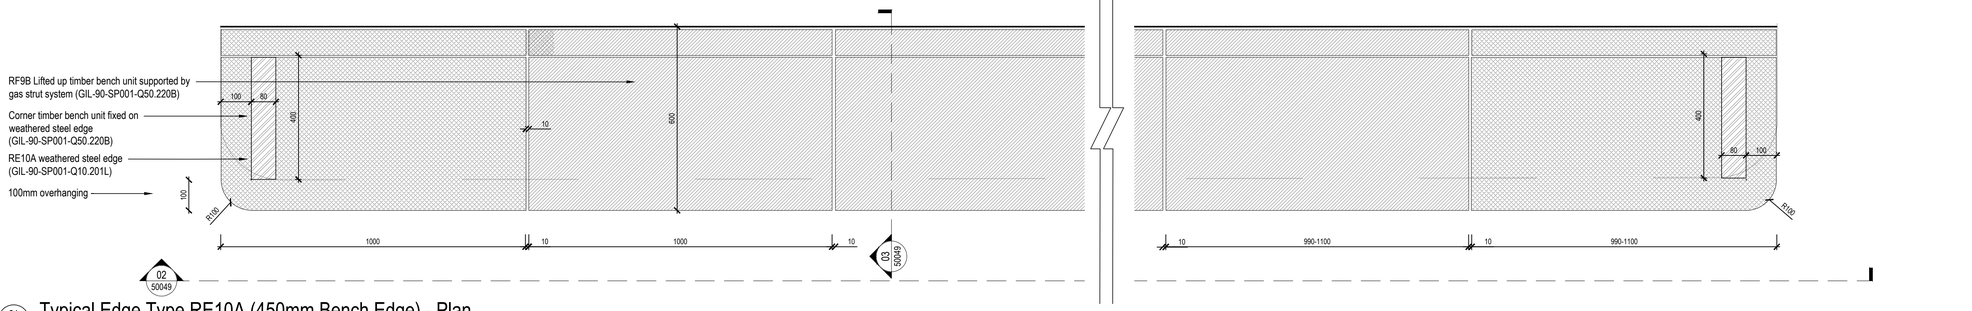

01 50049 Typical Edge Type RE10A (450mm Bench Edge) - Plan

Scale 1:10 @ A1

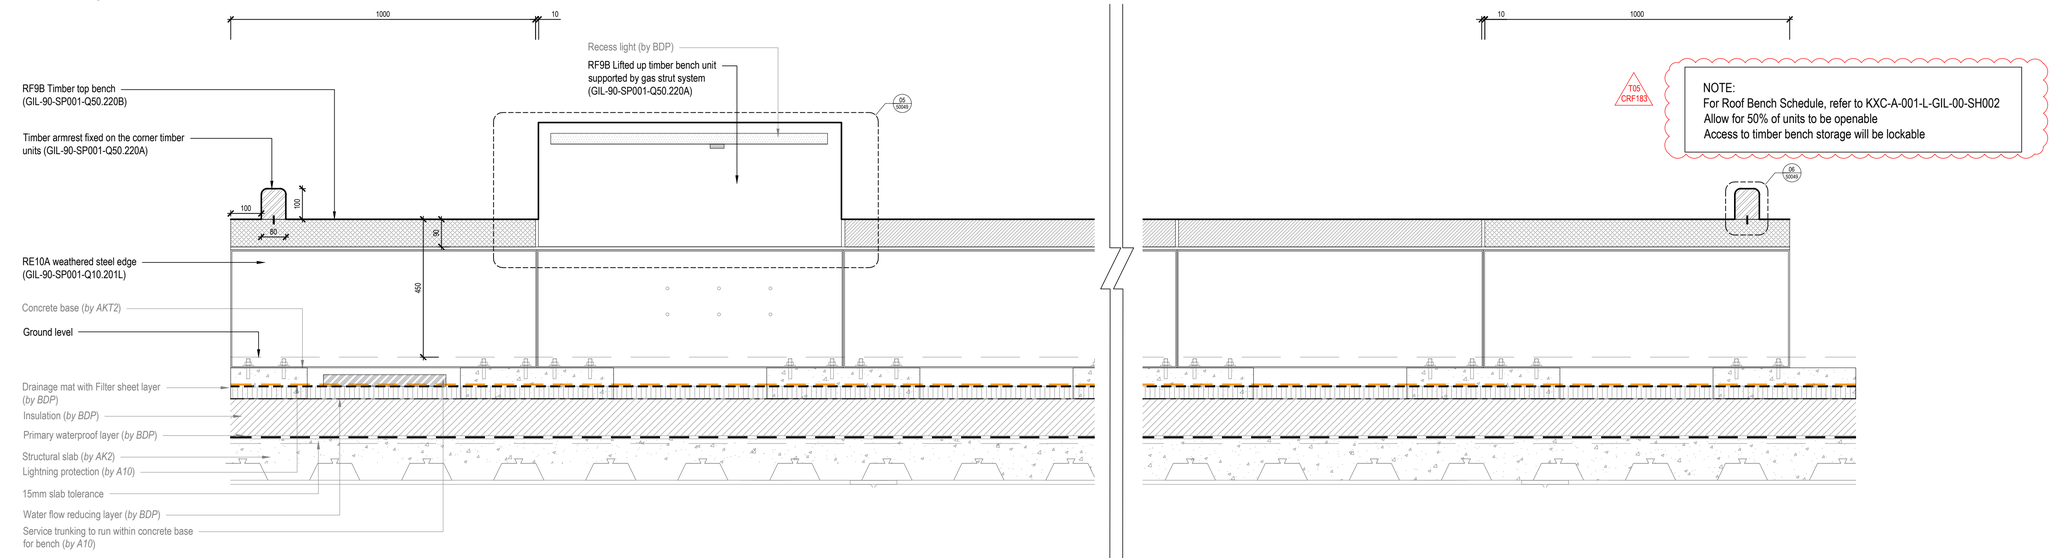

02 50049 Typical Edge Type RE10A (450mm Bench Edge) - Elevation

Scale 1:10 @ A1

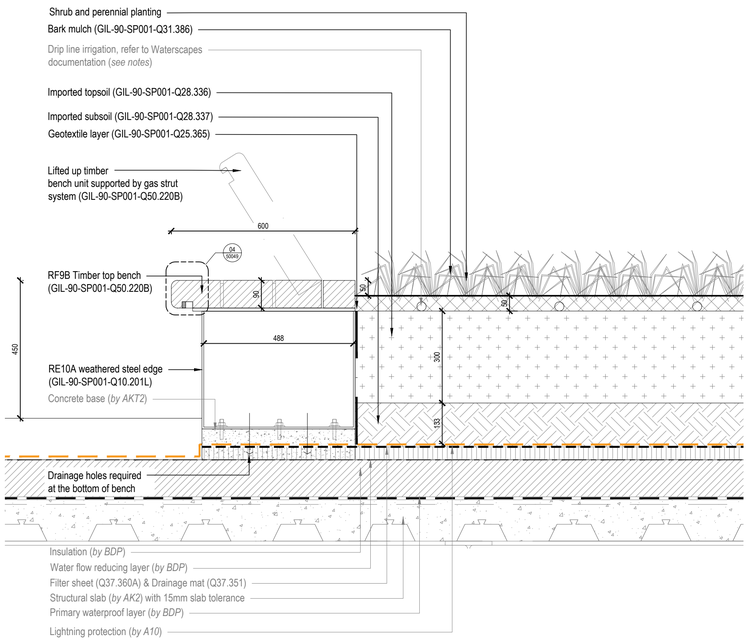

03 50049 Typical Edge Type RE10A (450mm Bench Edge) - Section

Scale 1:10 @ A1

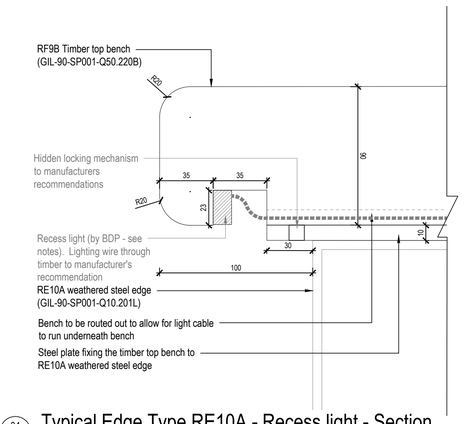

04 50049 Typical Edge Type RE10A - Recess light - Section

Scale 1:2 @ A1

NOTE:
SHOP DRAWINGS WILL BE REQUIRED FOR ALL WEATHERING STEEL EDGES AND APPROVED BY EMPLOYER

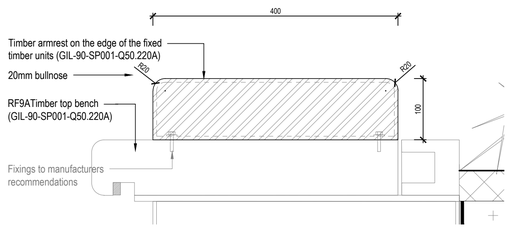

06 50049 Typical Edge Type RE10A - Armrest - Section

Scale 1:5 @ A1

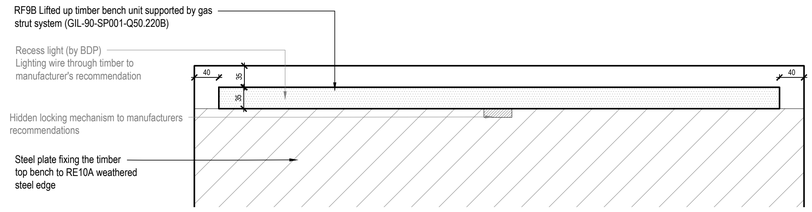

05 50049 Typical Edge Type RE10A - Recess light under timber unit - Elevation

Scale 1:5 @ A1

Google

UK-LON-KGX1

The Delivery Room
2nd Floor
2 Pancras Square
London, N1C 4AG

NOTES:
1.0 Do not scale from drawing, use figured dimensions only
1.1 All dimensions to be checked onsite
1.2 This drawing to be read in conjunction with all other Gillespies drawings and specifications
1.3 For General Arrangement Landscape Plan, refer to KXC-A-001-L-GIL-00-11201
1.4 For Hard Materials, refer to KXC-A-001-L-GIL-00-11211 / 11212 / 11213 / 11214 / 11215
1.5 For Walls and Edges, refer to KXC-A-001-L-GIL-00-11221 / 11222 / 11223 / 11224 / 11225
1.6 For Overall Levels Plan, refer to KXC-A-001-L-GIL-00-11202
1.7 For Detailed Levels, refer to KXC-A-001-L-GIL-00-11231 / 11232 / 11233 / 11234 / 11235
1.8 For Landscape Roof specifications refer to KXC-A-001-L-GIL-90-SP001
1.9 For interface details with RE9 Edge, refer to KXC-A-001-L-GIL-90-50058
2.0 For Lighting bench details , refer to BDP's drawing KXC-A-001-J-BDP-63-50001
2.1 For Roof Services layouts, refer to KXC-A-001-L-GIL-90-11291 - KXC-A-001-L-GIL-90-11295

REVISION	DESCRIPTION	DRAWN	CHECKED	DATE
T05	For Tender (CRF 183)	SH	AM	03.10.19
T04	For Tender (NMC)	SH	AM	07.12.18
T03	For Tender (CRF 137)	SH	AM	04.04.18
T02	Stage 4 Update	SH	AM	15.12.17
T01	Stage 4 Issue	CD	AM	29.09.17
P00	Issued for Stage 4 (75% ISSUE)	MB	SH	21.07.17

GILLESPIES

1 St John's Square, London EC1M 4DH
P: 020 7253 2929 F: 020 7253 3900 E: design.london@gillespies.co.uk

KEYPLAN

© copyright GILLESPIES LLP, all rights reserved

Status
FOR TENDER

Title
Proposed Roof - Typical Edge Details RE10A

Date: 21/072017
Project No: P2007133
Scale: VARIES
Size: A1
Drawn: MB
Checked: SH

Drawing No: KXC-A-001-L-GIL- 90-50049
Rev: T05