Please do not scale from this drawing. If in doubt, ask. This drawing is the property of UNUM Partnership Ltd. and must not be reproduced, copied or disclosed in any form, other than for the purpose of this project.

Revision	Initial	Date
P1	GP	25.11.20
PL1	JG	21.01.21
Issued for amendment to planning		

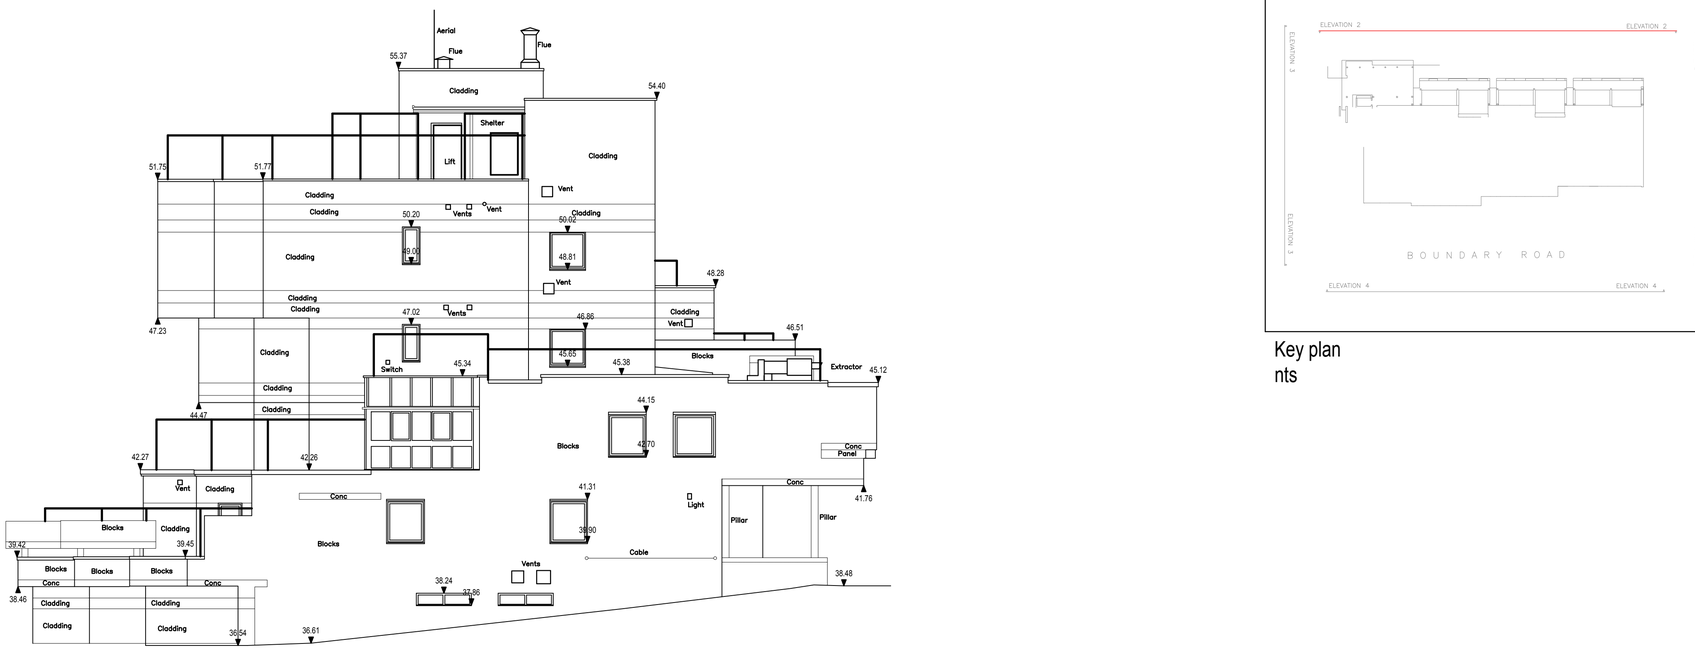

Elevation 1

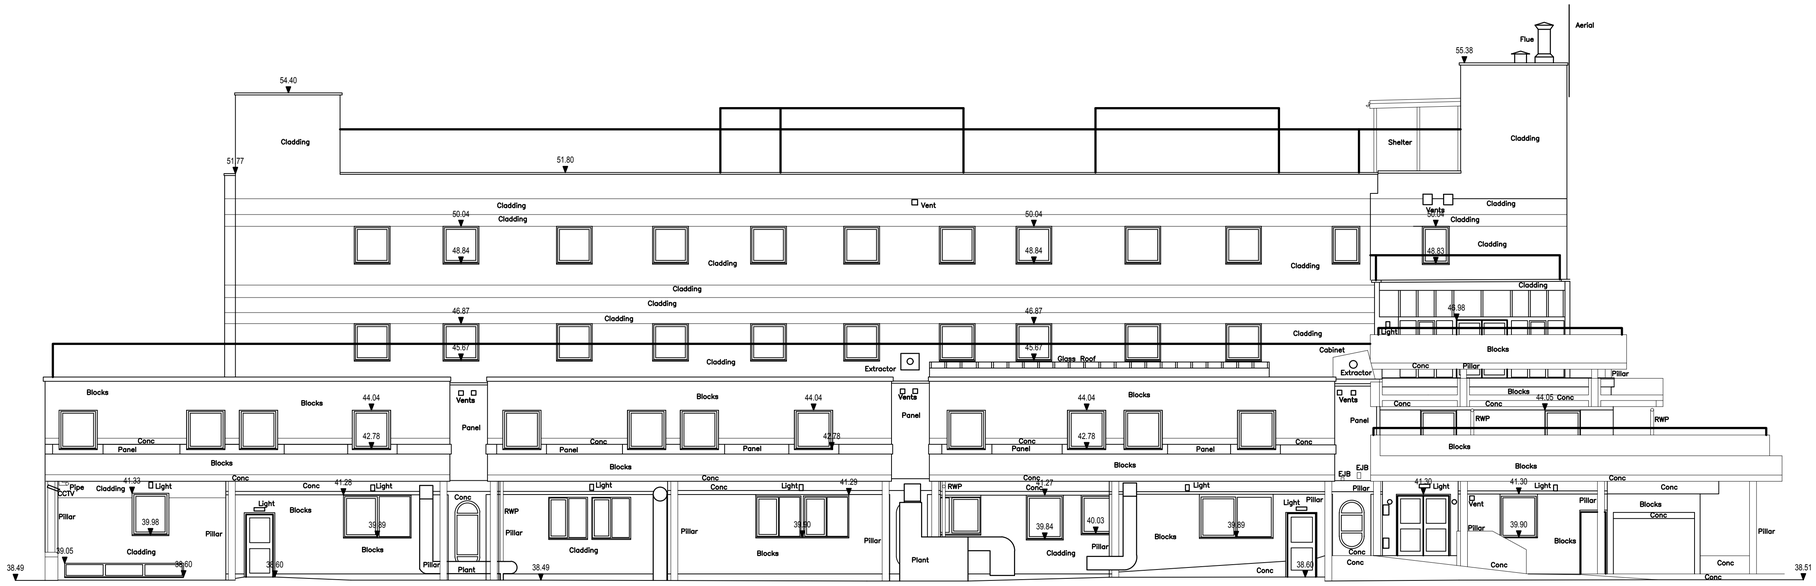

Elevation 2

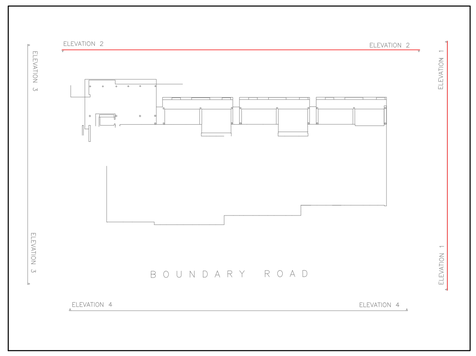

Key plan
nts

Note: These plans are a reproduction of a measured building survey prepared by Plowman Craven surveyors project reference 40750. UNUM Partnership place reliance on the accuracy of the survey information provided

4 Newton Place
Glasgow, G3 7PR t. 0141 353 2745
UNUM PARTNERSHIP
CHARTERED ARCHITECTS

PLANNING

Client

Grove Developments

Project Title

Proposed Care Home
St. John's Wood Nursing Home
London

Drawing Title

Existing Building
Elevation 1 & 2

Date	Scale	Drawn	Checked	
20.11.20	1:100	GP	MJR	A1

Drawing No.	Rev
175-L(10)-500	PL1