General Notes
- All dimensions to be verified on site
- To be read in conjunction with all relevant documents
- In the event of discrepancy notify the Architect immediately
- All steel structural elements to be finished with intumescent coating. 30 minutes fire resistance. For all structural elements and connection see SE drawings.
- This document is copyright of Hugh Cullum Architects Ltd

Issue Status

- SK Sketch	- T Tender	- P Permissions
- D Design	- E Existing Condition	- C Contract

rev	note	date	(drawn by/checked by)

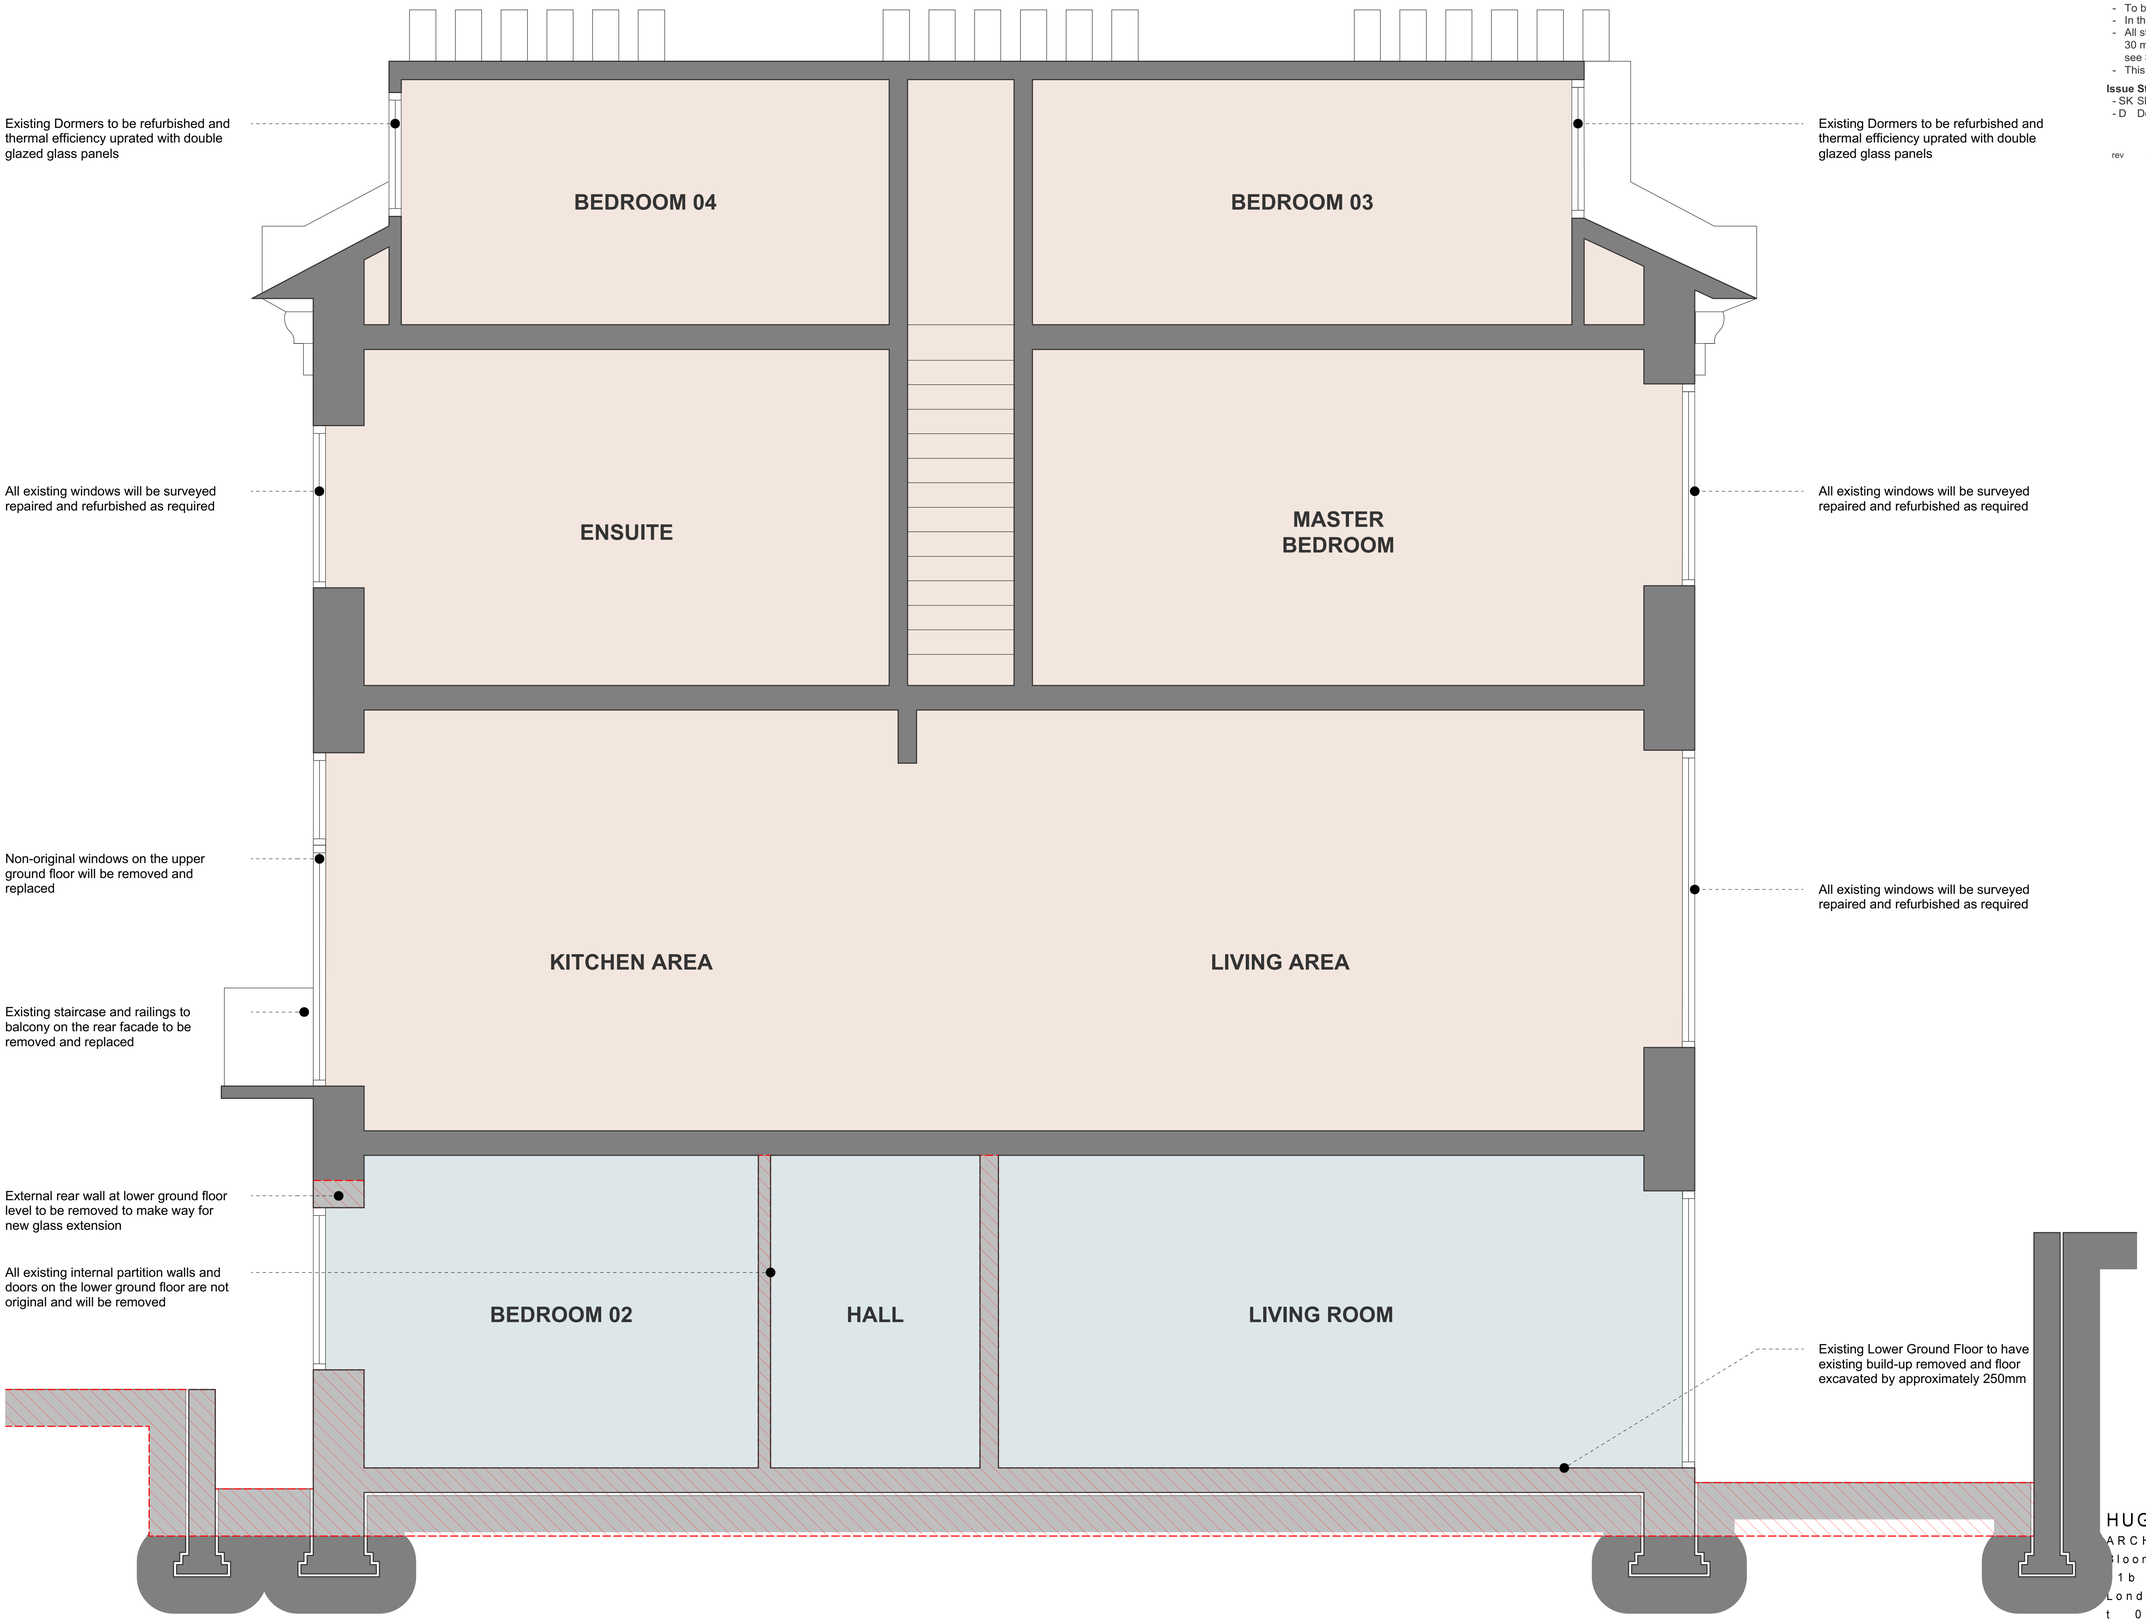

0 0.5 1 2 3 4 5

HUGH CULLUM
ARCHITECTS LTD
Bloomsbury Design
1b Judd Street
London WC1H 9QT
t 020 7383 7647
f 020 7387 7645
mail@hughcullum.com

16 Eton Villas

AS EXISTING
General Arrangment
Section AA

1:50 @A1 1:100 @A3
May 2020

EV016 - E250 (_)

AS EXISTING _ General Arrangment Section AA