BIMcloud: HAL - BIMcloud Basic for ARCHICAD 23/0941 - 7 Greenaway Gardens/0941 MASTER

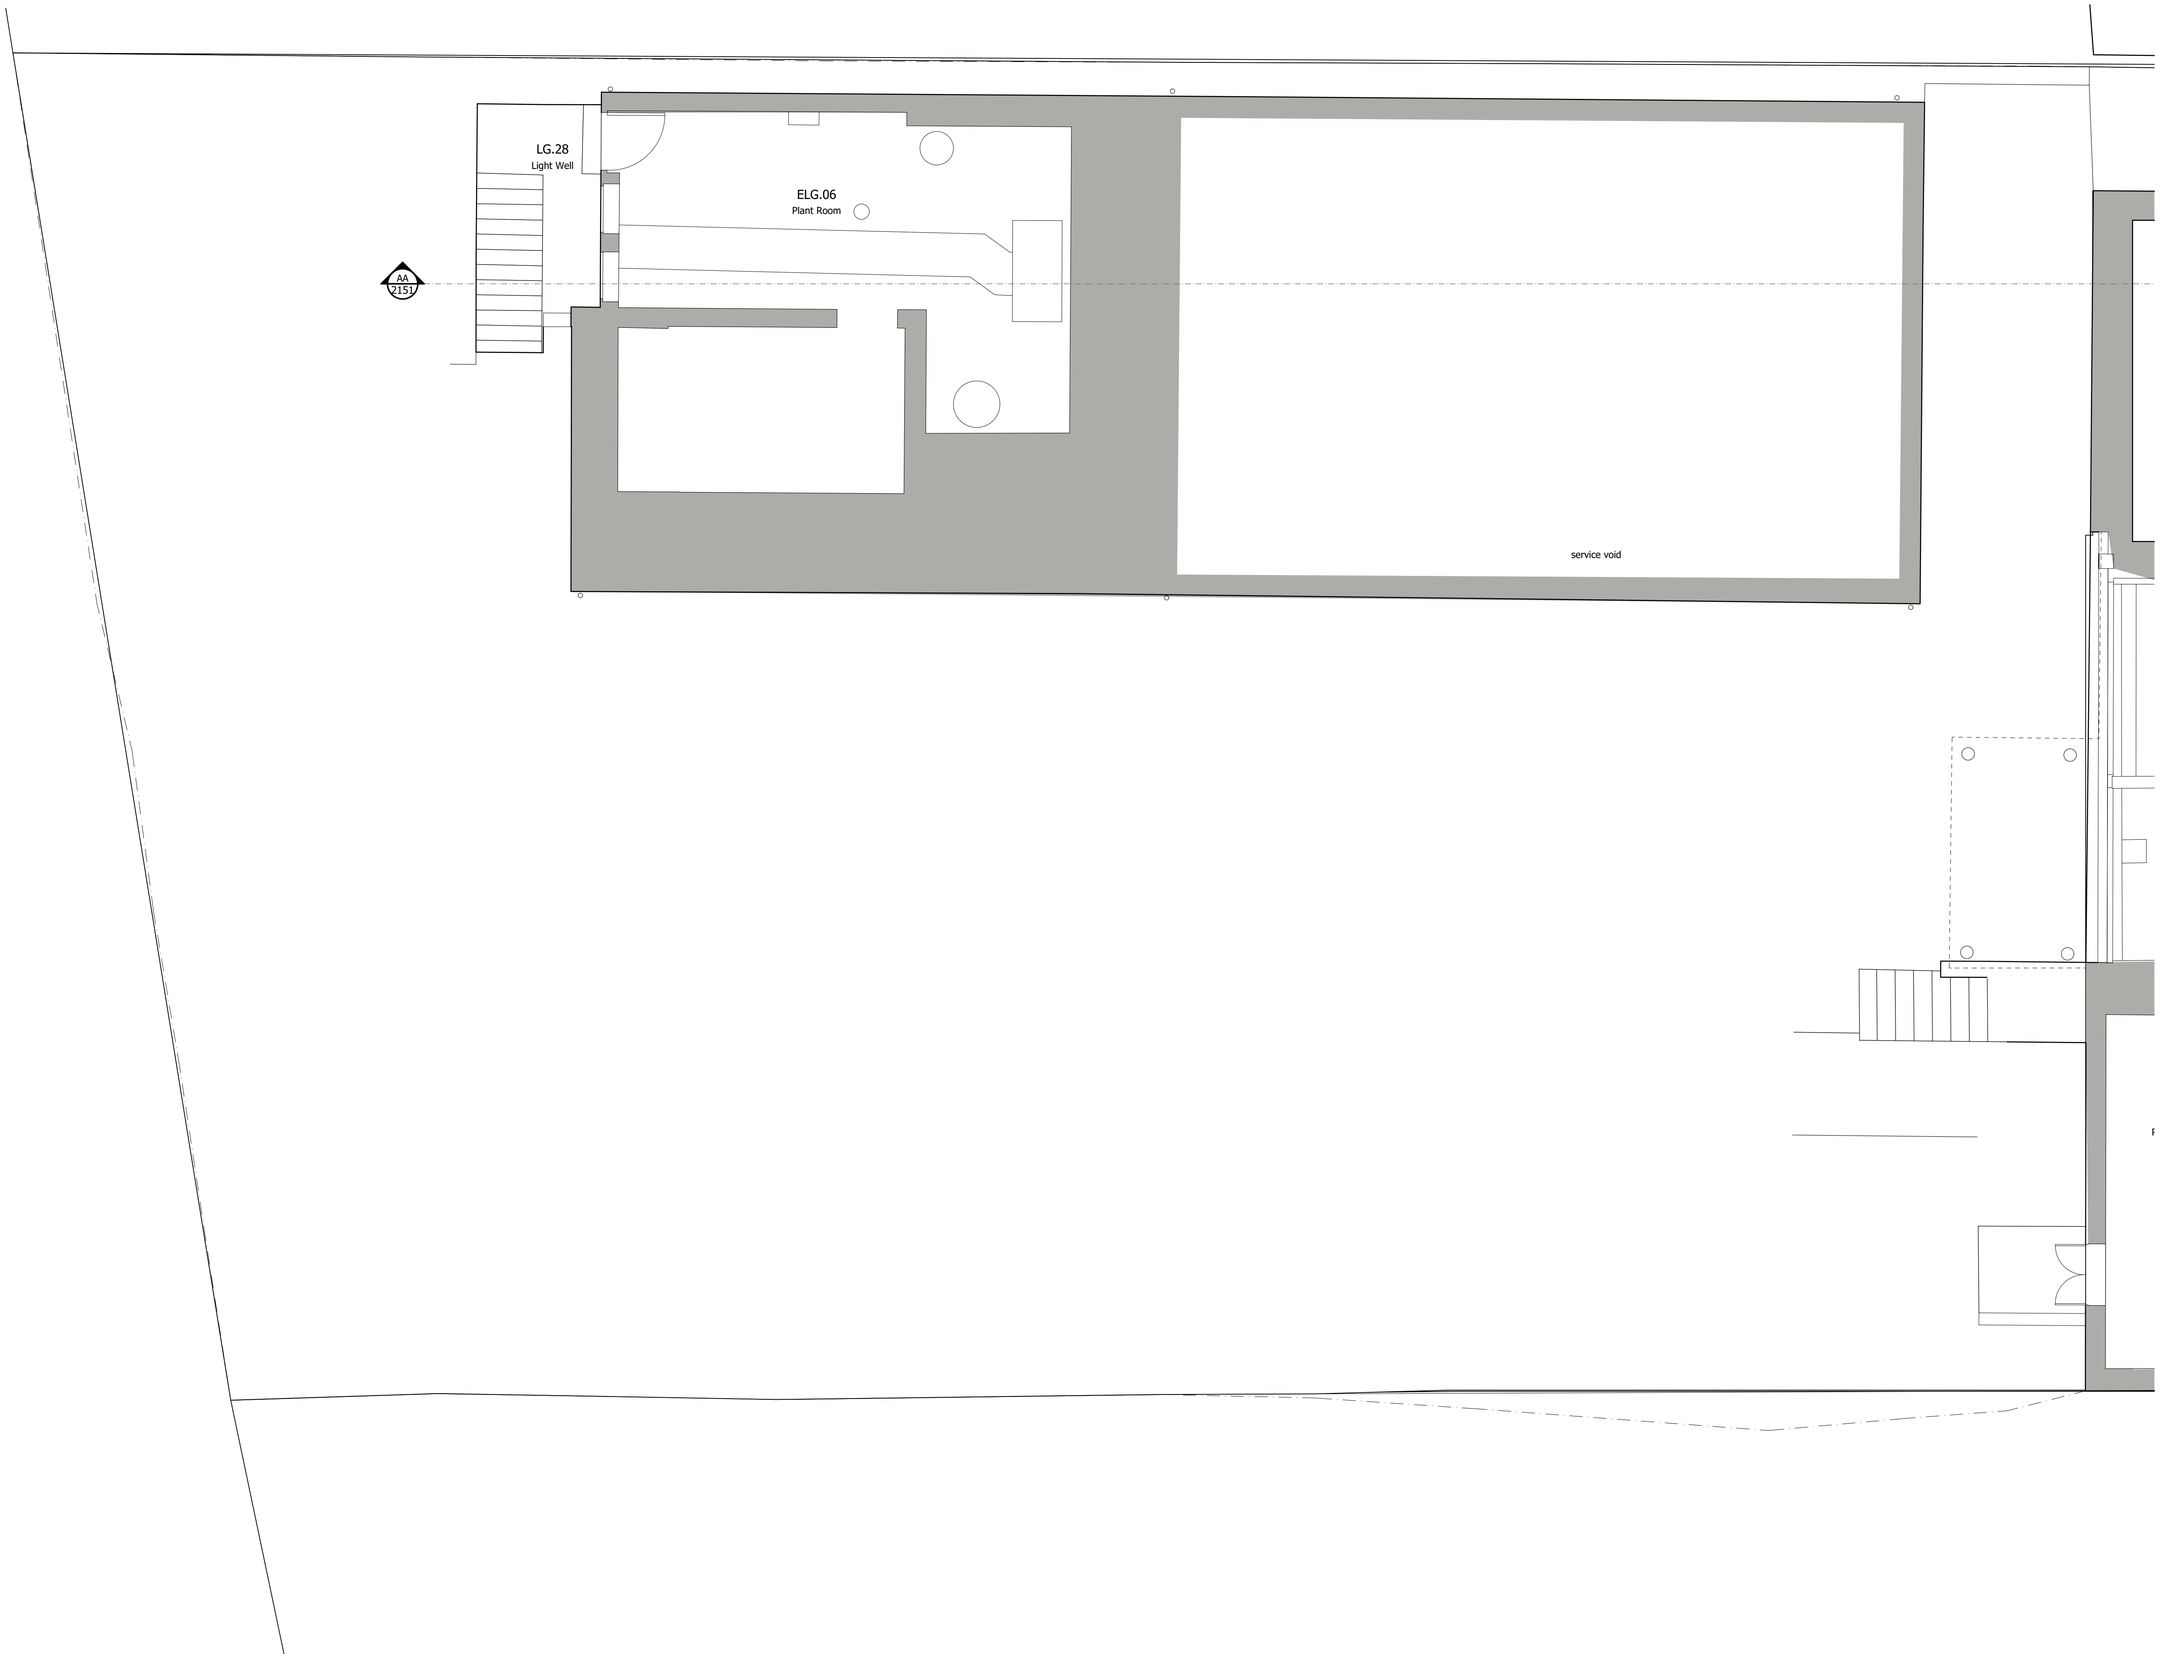

DO NOT SCALE FROM THIS DRAWING

Figured dimensions only are to be taken from this drawing. All dimensions are to be checked on site before any work is put in hand.
If in doubt, ask.

All SHH drawings to be read in conjunction with relevant SHH Finishes, Sanitaryware, Lighting & Ironmongery schedules.

Any discrepancies to be highlighted to SHH prior to procurement and in good time.

Copyright © Spence Harris Hogan Limited 2021
Registered in England & Wales. Registered No. 261 0615
SHH is the trading name of Spence Harris Hogan Limited

SCALE 1:50@A1, 1:100@A3
0 500 1000 1500 2000mm

Legends & Notes:
Existing Plans surveyed by RGL Surveys Ltd.

Rev	Date	Description	Athr
PL01	19/01/2021	Planning Application	ZS

shh
Architecture & Interior Design
RIBA Chartered Practice
MEMBER

1 Vencourt Place, Ravenscourt Park
Hammersmith, London W6 9NU
Phone **+44 (0) 20 8600 4171** Email **info@shh.co.uk**
shh.co.uk

Project:
7 Greenaway Gardens
7 Greenaway Gardens
NW3 7DJ London UK

Client:
Private Client

Drawing Title:
PLANNING
Existing Lower Ground Floor Plan

(Project number)DWG number_Revision:
(0941)0152_PL01

1 SCALE 1:50 @ A1, 1:100 @ A3
LGF-Lower Ground Floor