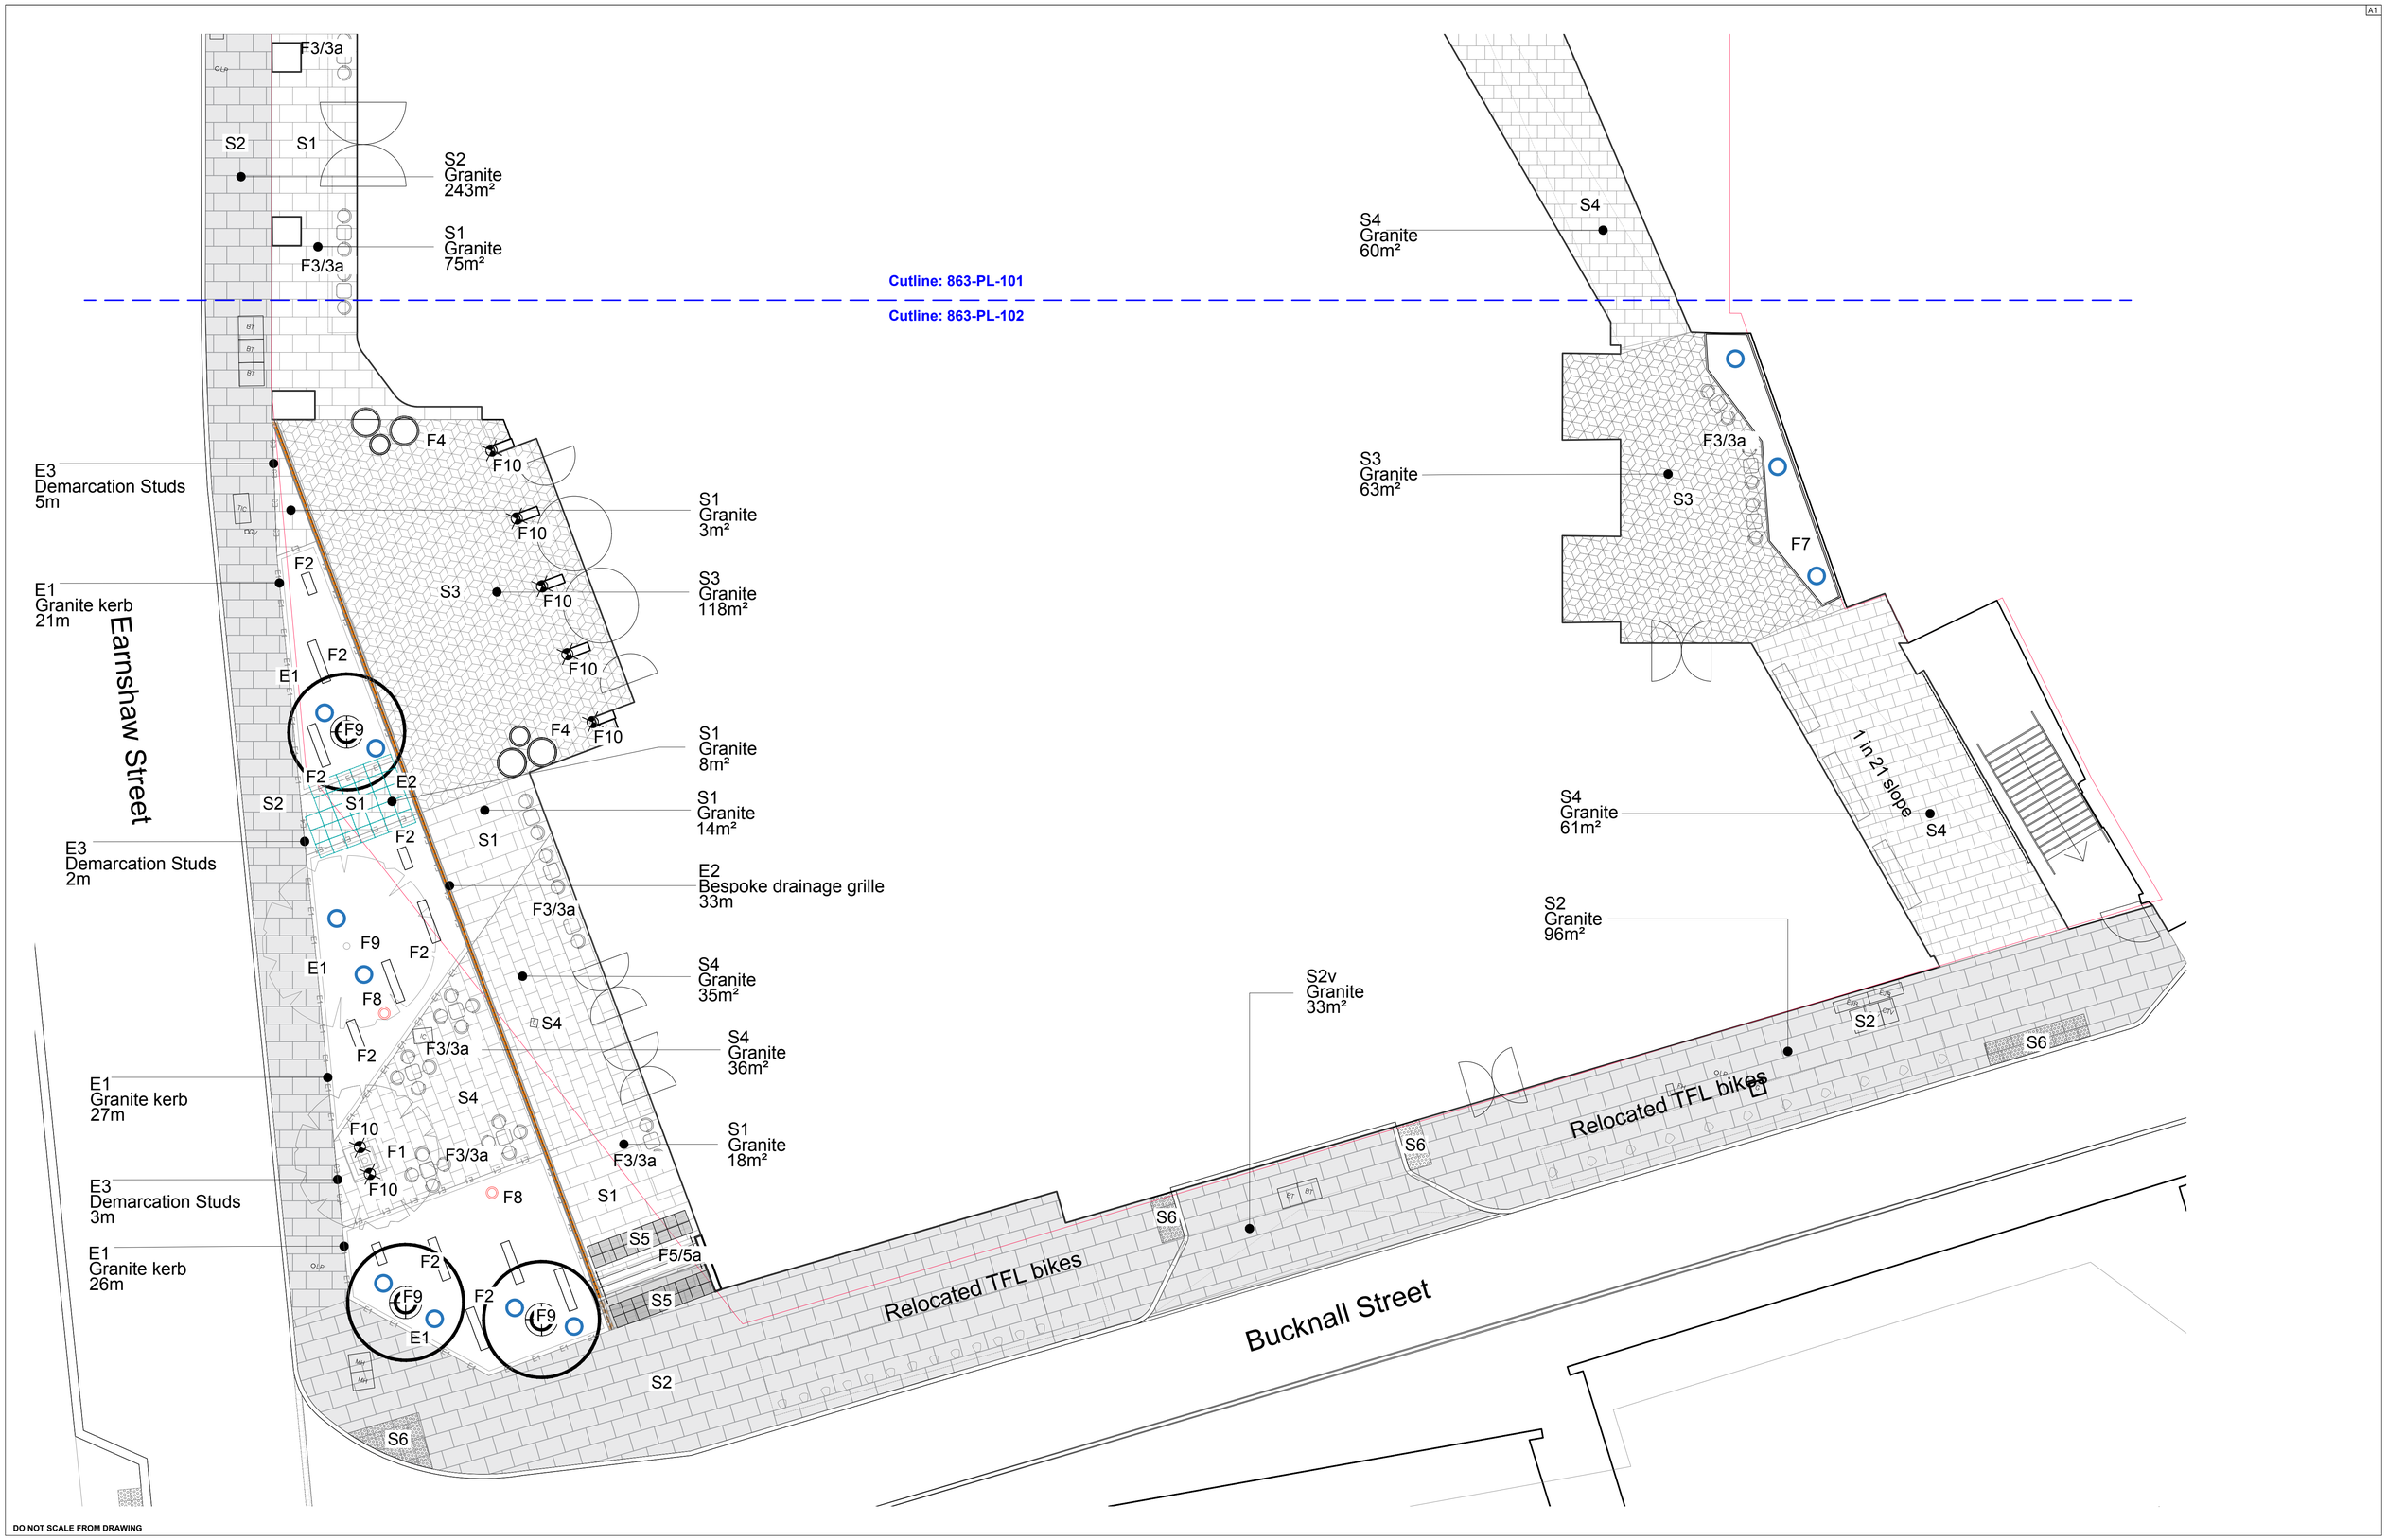

DO NOT SCALE FROM DRAWING

Drawing Information

Copyright of Place Design + Planning Ltd. 2008
All Rights Reserved

PLEASE NOTE: Figured dimensions take precedent over scale, do not scale from drawings.

Inform Place Design + Planning Ltd of any discrepancies before works commence on site.

All dimensions to be checked on site

SIGNIFICANT HEALTH, SAFETY & ENVIRONMENTAL INFORMATION RELATING TO CDM

HEALTH:

SAFETY:

ENVIRONMENTAL:

IT IS ASSUMED ALL WORKS WILL BE CARRIED OUT BY A COMPETANT CONTRACTOR WORKING, WHERE APPROPRIATE , TO AN AGREED METHOD STATEMENT

Rev.	Desciption	date	by	checked
T00	First issue.	21/07/20	KG	GH
T01	Minor amendment to schedule	24/07/20	BF	GH

NOTE: Refer to 843-PL-101 for Hardworks Schedule

Client
ROYAL LONDON ASSET MANAGEMENT
55 Gracechurch Street
London
EC3V 0UF

Project Title
Castlewood House

Drawing Title
Hardworks plan, Ground floor 2/2

Project Stage
Tender

PLACE
Design + Planning

Place Design + Planning Ltd
16 West Barnes Lane
London, SW20 0BU, UK
+44 208944 1940
+44 2089441117

scale 1:100 at A1 date 06.07.20 drw by KG ch by GH
drw no. 863-PL-102 rev no. T01