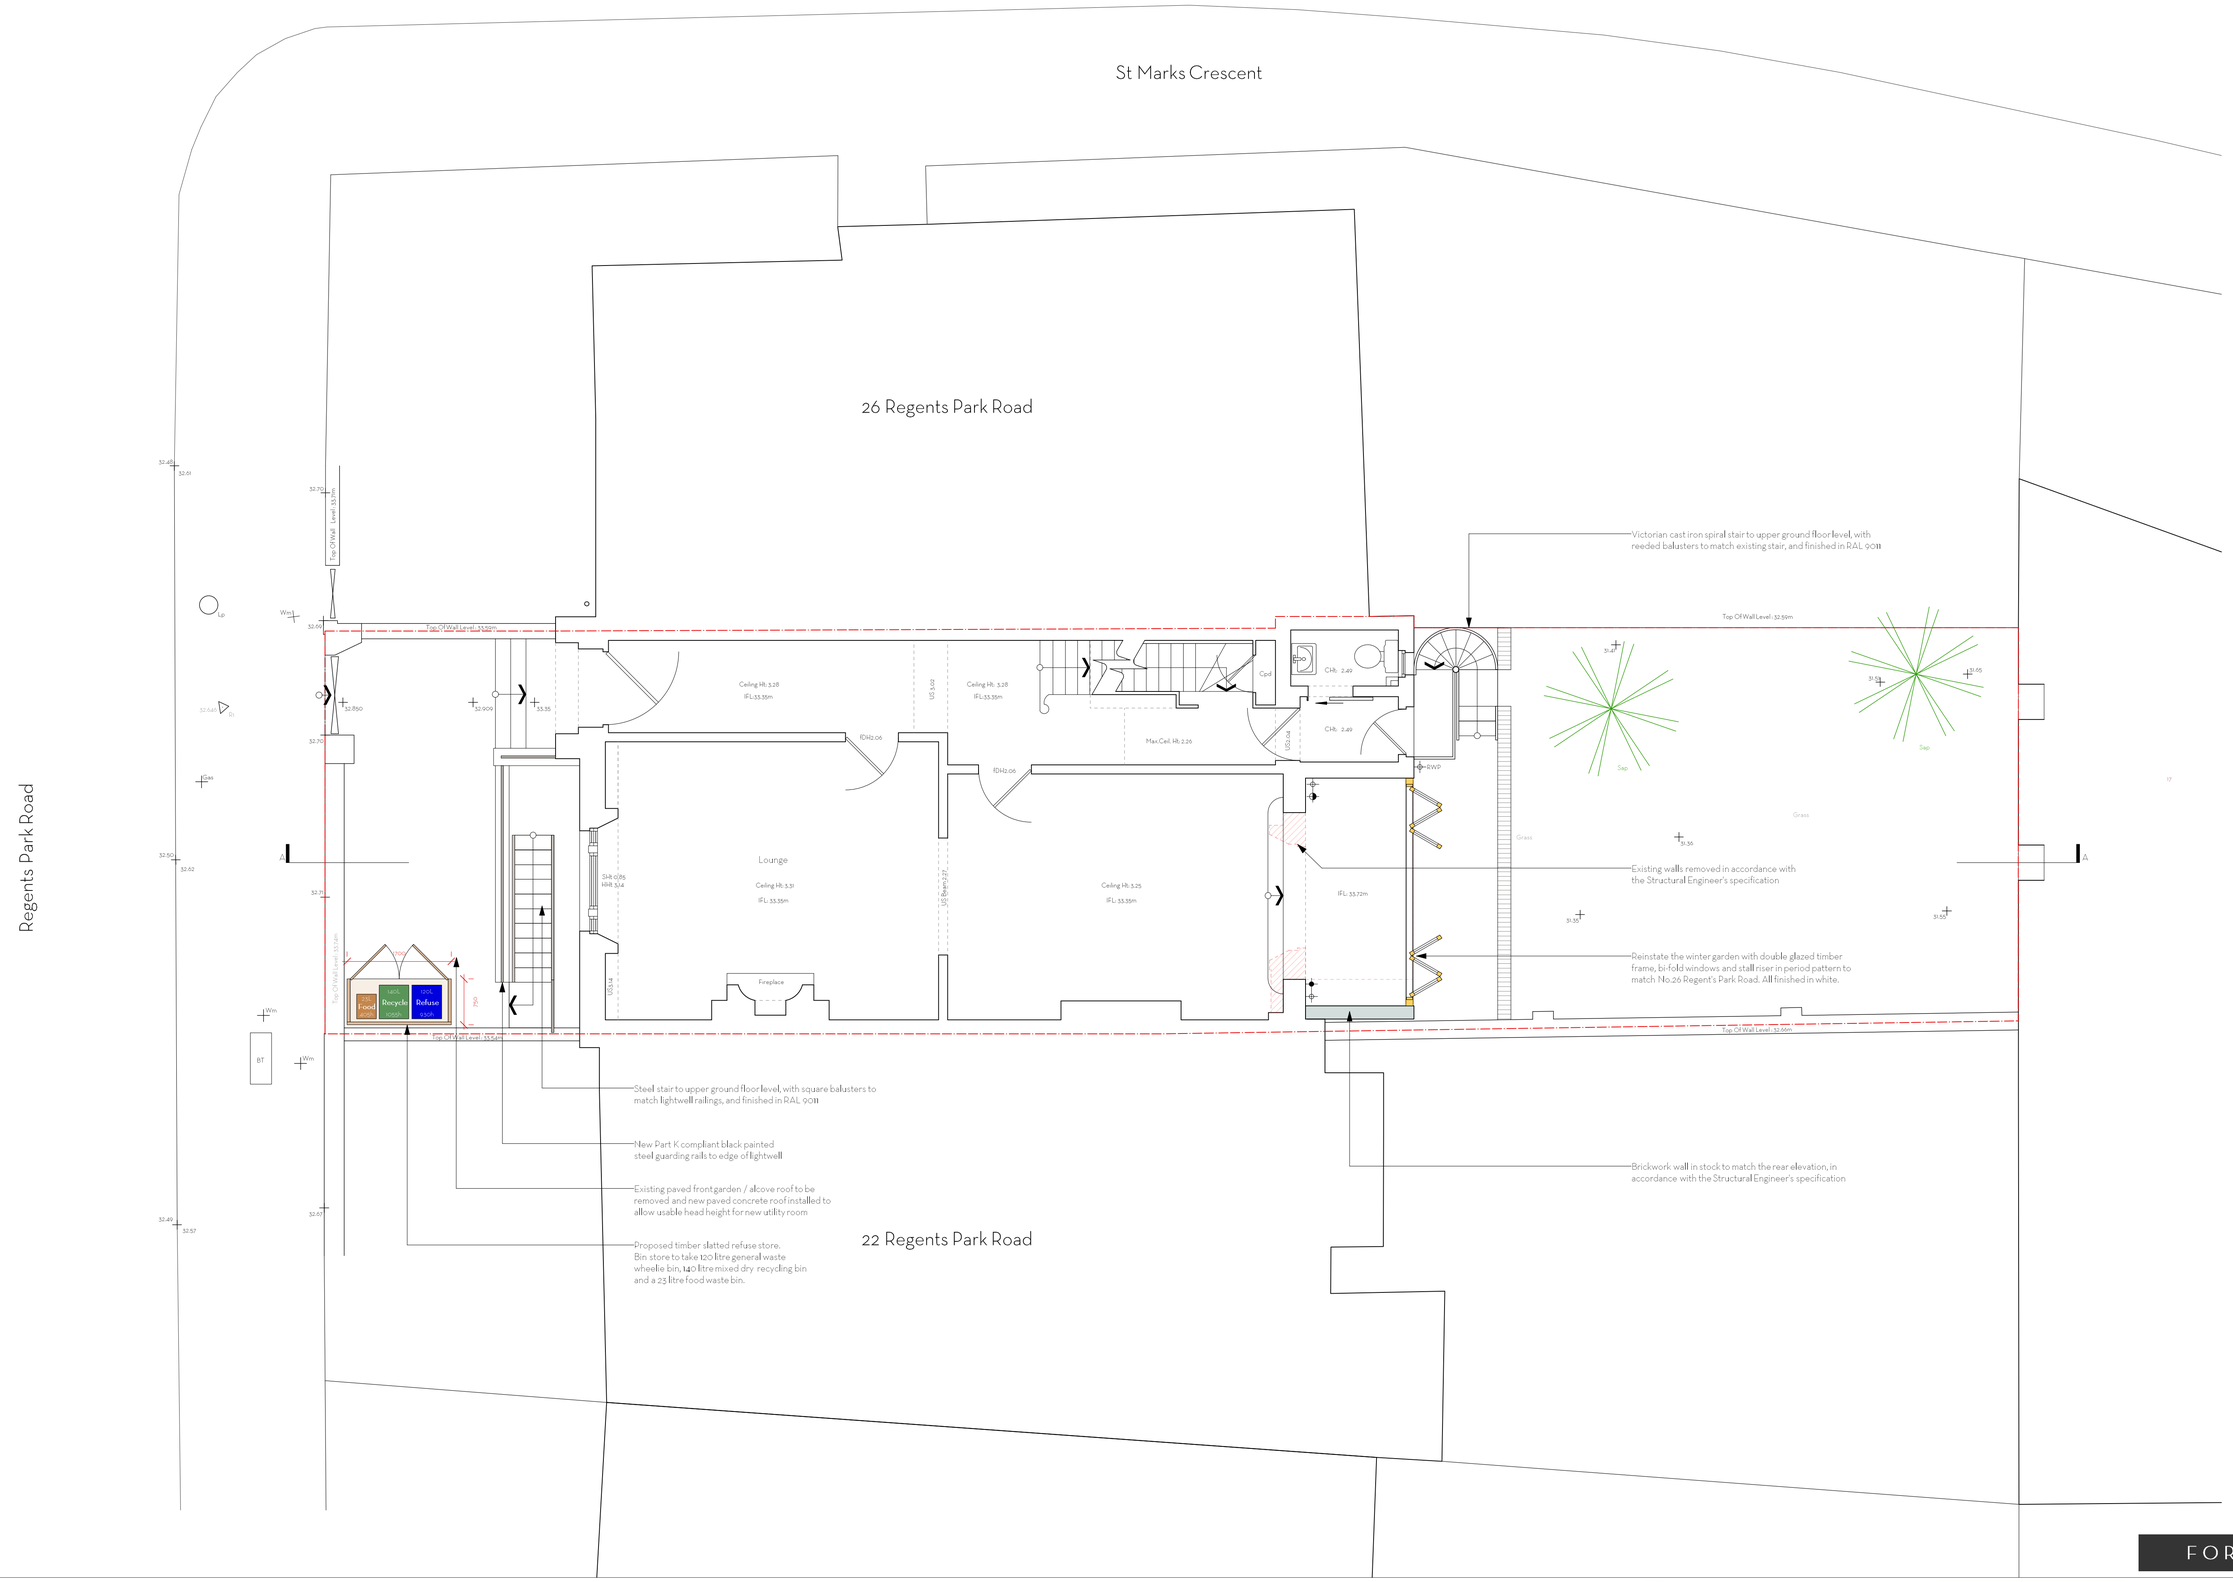

FOR PLANNING

Do not scale. Use figured dimensions only
All dimensions to be checked on site
All drawings to be read in conjunction with the Structural Engineer's drawings

24 REGENTS PARK ROAD

PROPOSED GROUND FLOOR

PROJECT	24 Regent's Park Road
ADDRESS	24 Regent's Park Road, London, NW1 7TX
CLIENT	Whitehall Park
AUTHOR	Jeremy
DATE	26.10.20
SCALE	1:50 @ A1
DRAWING	208-PL-100-00

ARCHITECTURE DESIGN MUTINY
(T.F) 07951 248 528
muntiny-architecture.com

DESCRIPTION	BY	DATE	REV
Issued for planning	Jeremy	29.01.21	00

This drawings the copyright of Mutiny Architecture Ltd. Not to be reproduced, retained or disclosed to any unauthorised person either wholly or in part without written permission.